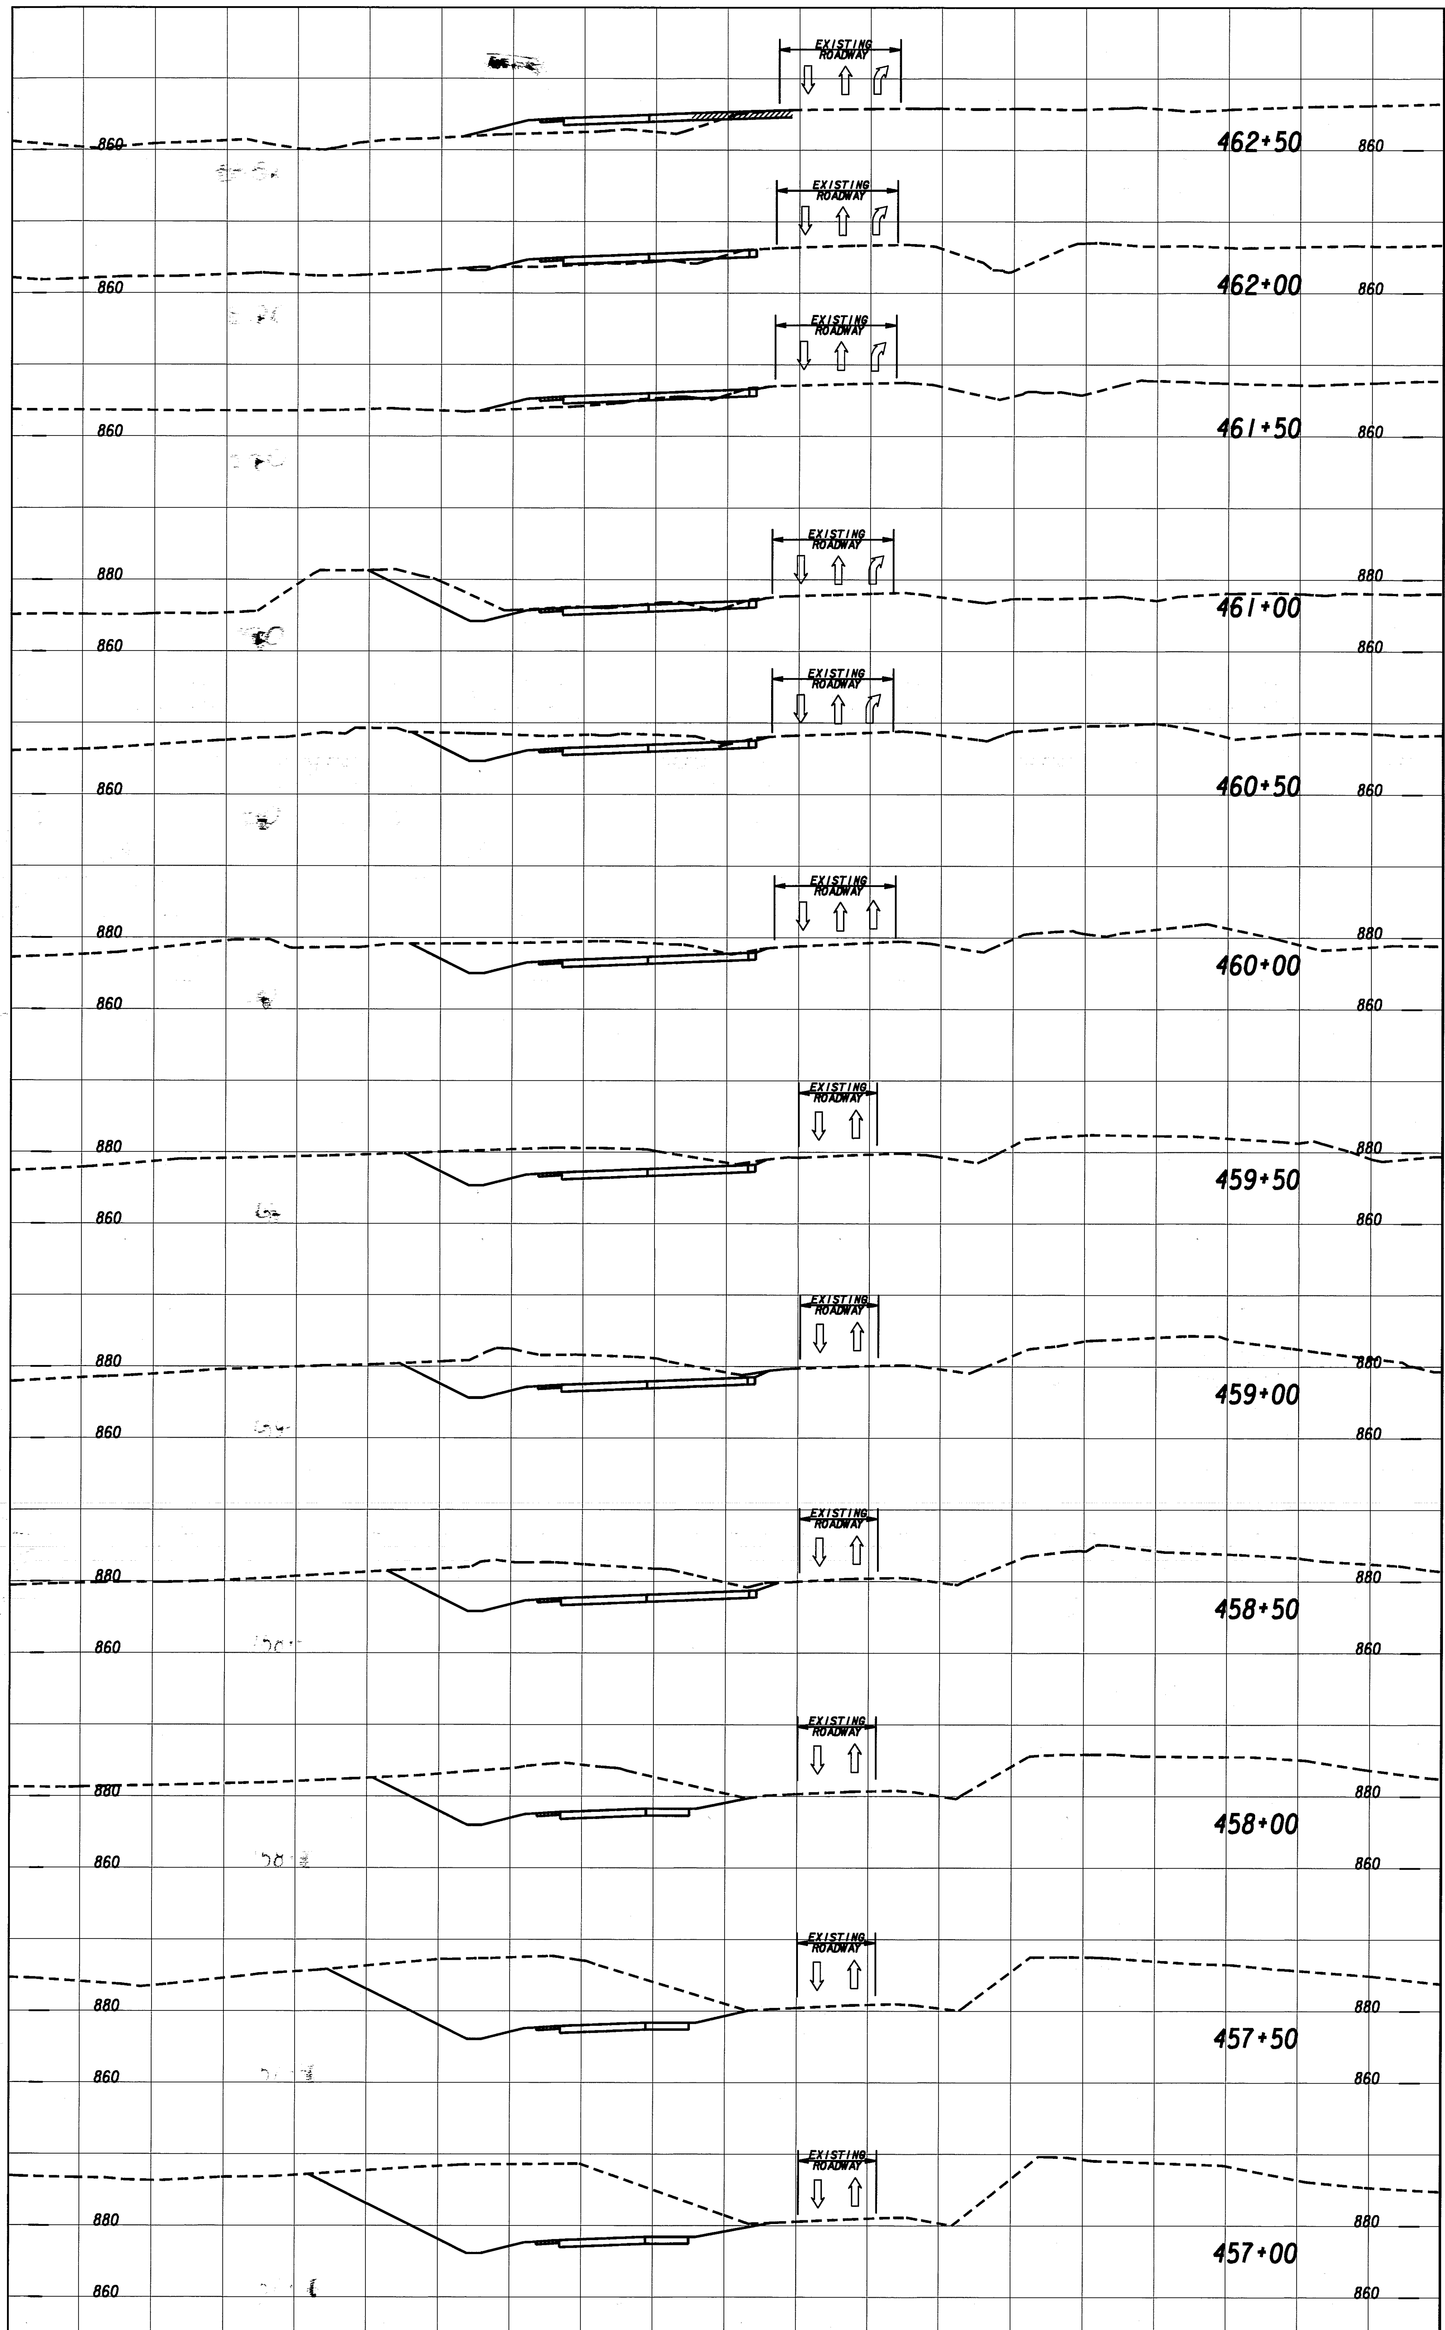

STA 457+00 TO 462+50 MAINTENANCE OF TRAFFIC - Stage 1	CROSS SECTIONS MAINLINE	STATE	PROJECT NUMBER	SHEET NO.	TOTAL SHEETS
		GA.	STP-164-1(30)	74	406

...\320260motxsSTAGE1.dgn 01/16/2004 12:09:55 PM