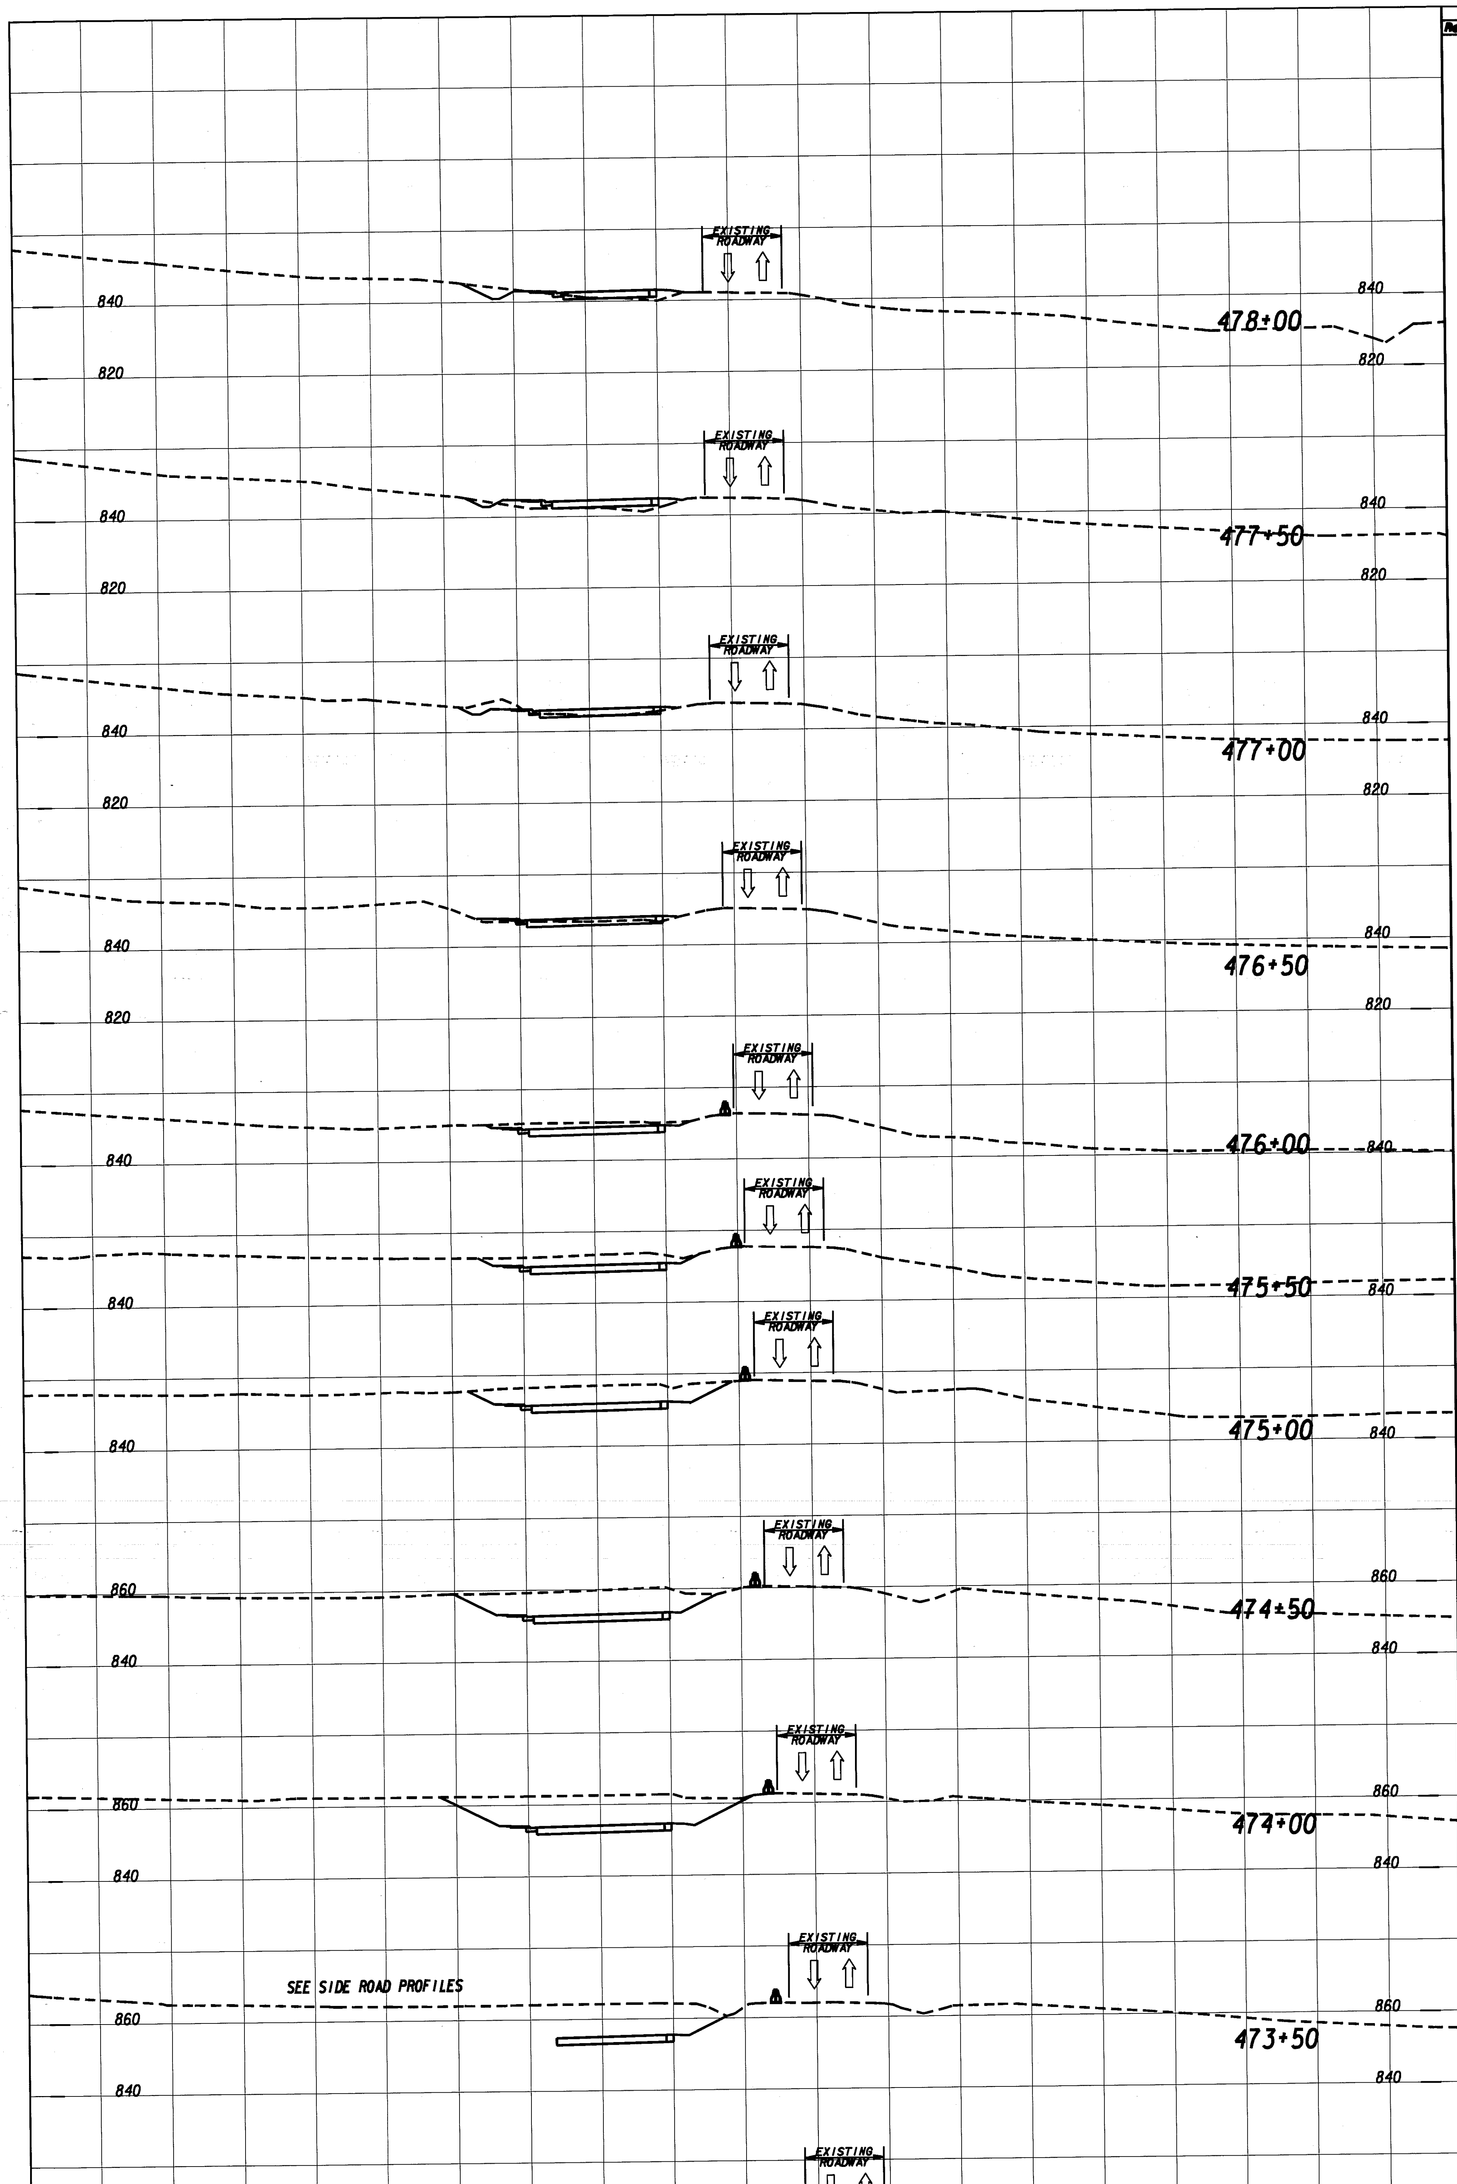

STA 473+00 TO 478+00	CROSS SECTIONS	STATE	PROJECT NUMBER	SHEET NO.	TOTAL SHEETS
MAINTENANCE OF TRAFFIC - Stage 1	MAINLINE	GA.	STP-164-1(30)	77	406

...\320060mtxsSTAGE1.dgn 01/16/2004 12:10:11 PM