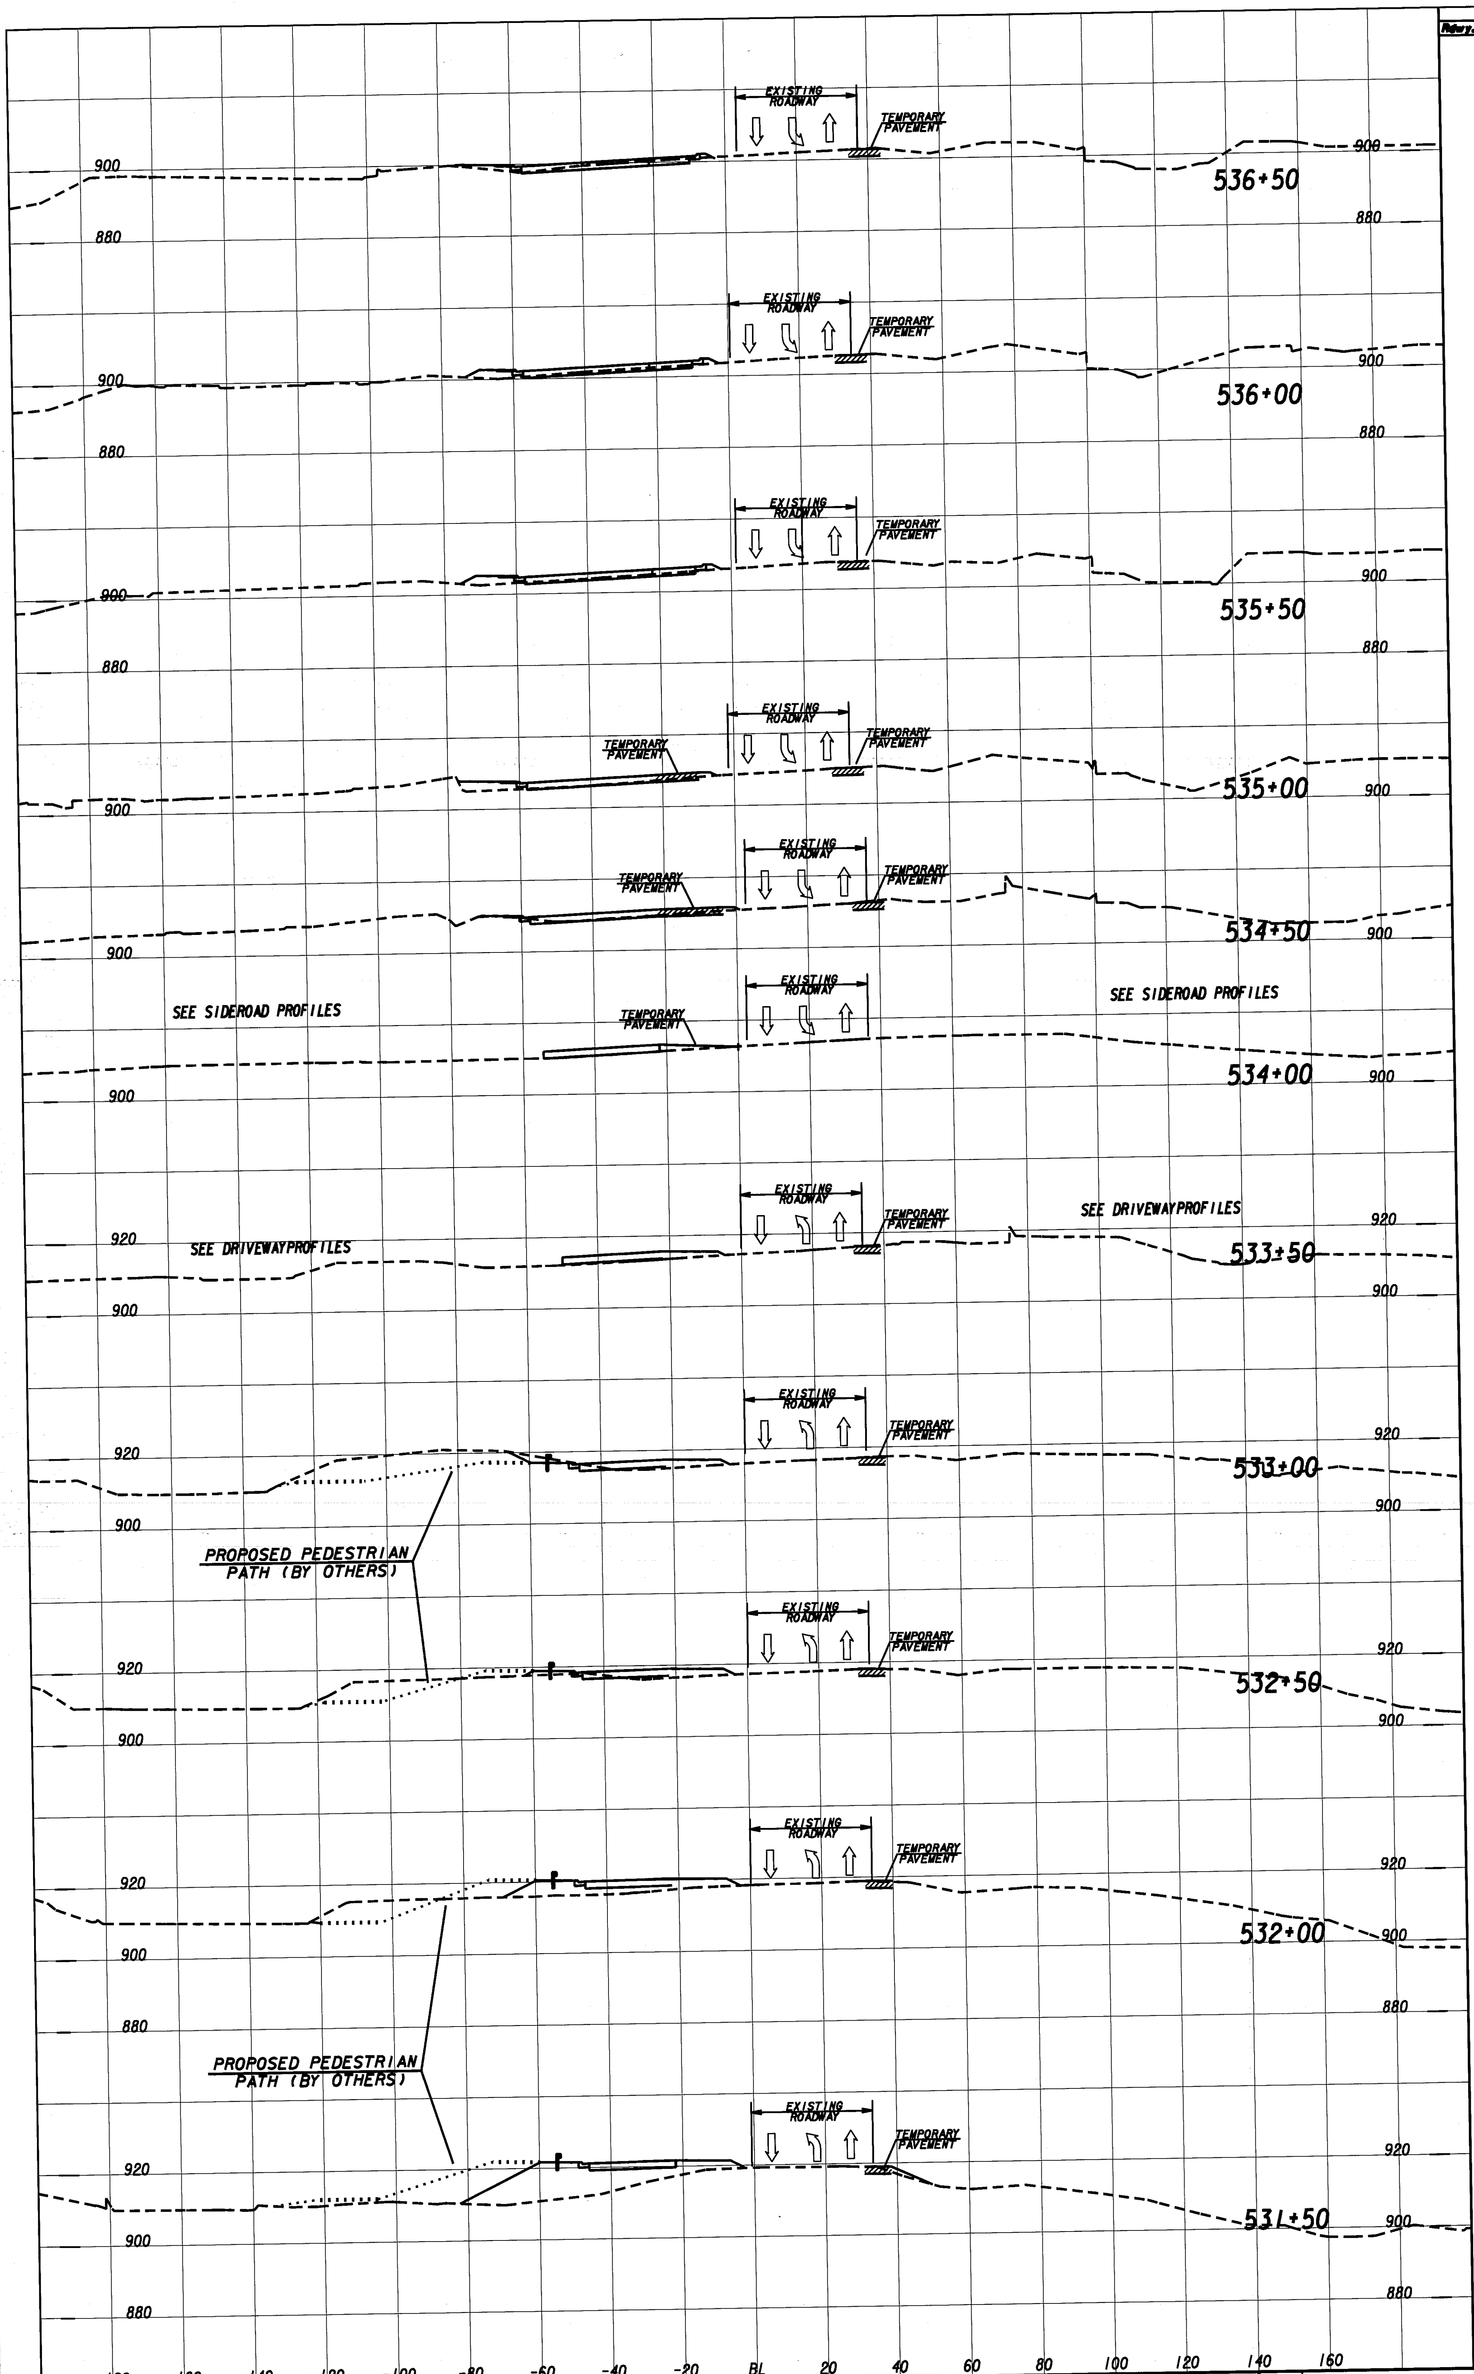

STA 531+50 TO 536+50
MAINTENANCE OF TRAFFIC - Stage 1

CROSS SECTIONS
MAINLINE

STATE	PROJECT NUMBER	SHEET NO.	TOTAL SHEETS
GA.	STP-164-1(30)	87	406

...\322060mctxxSTAGE1.dgn 01/16/2004 12:11:19 PM