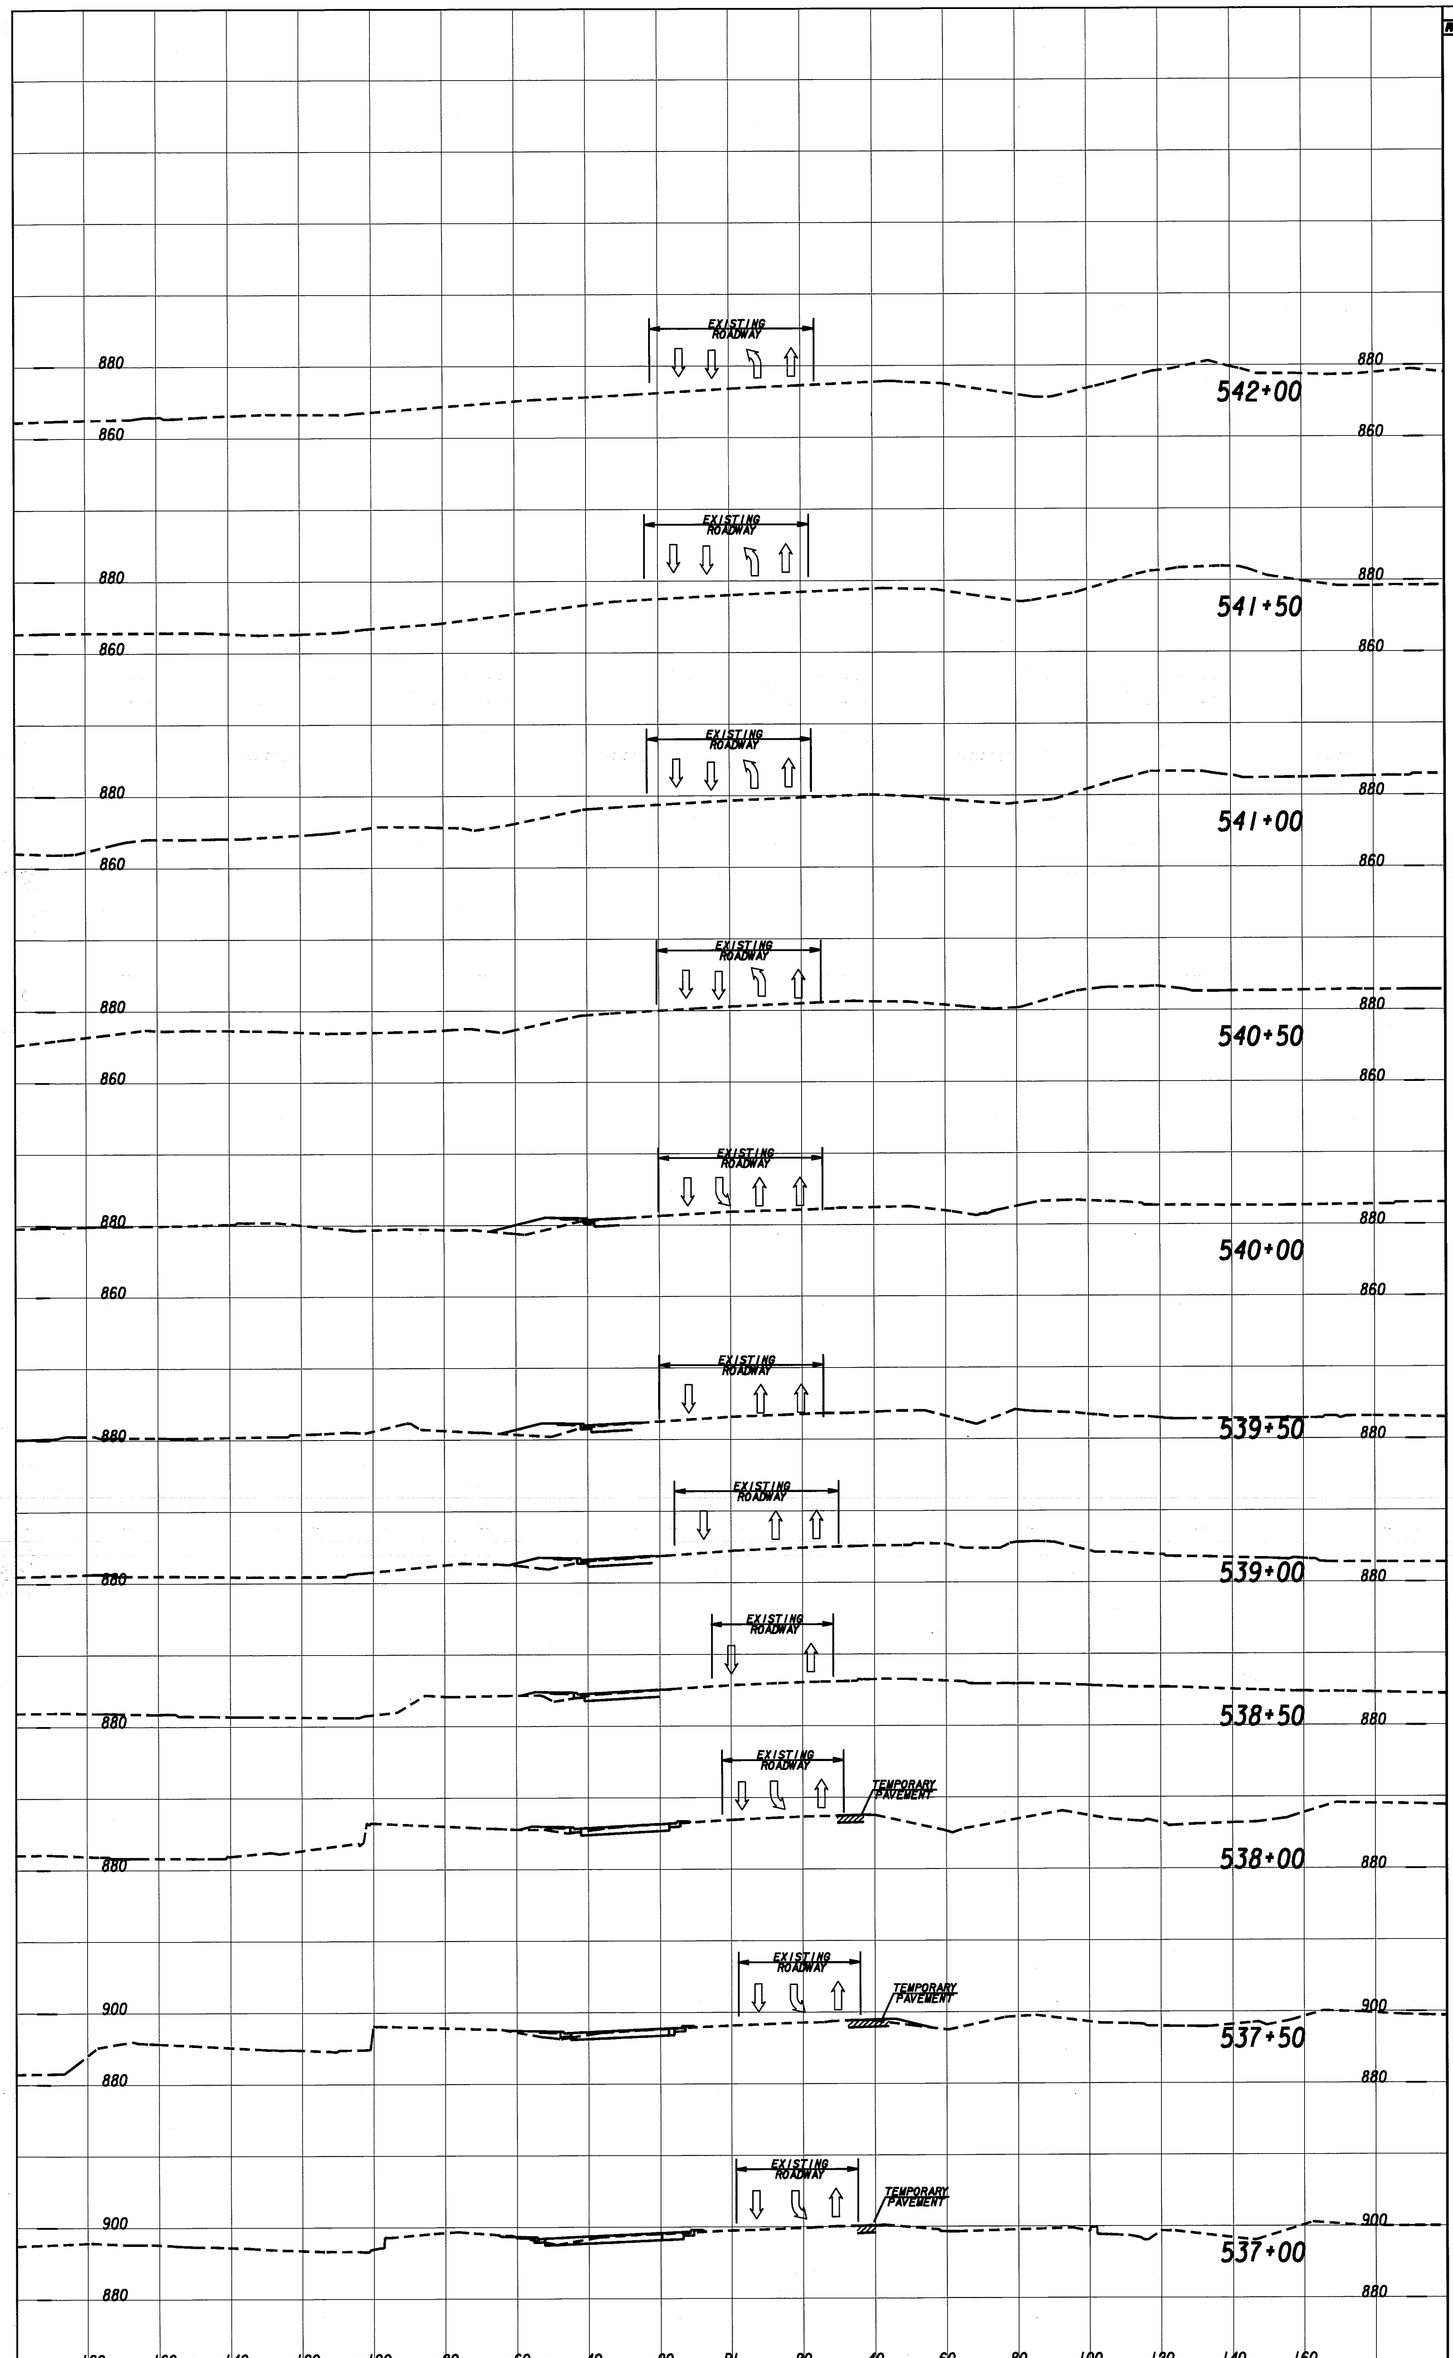

STA 537+00 TO 542+00 MAINTENANCE OF TRAFFIC - Stage 1	CROSS SECTIONS MAINLINE	STATE	PROJECT NUMBER	SHEET NO.	TOTAL SHEETS
		GA.	STP-164-1(30)	90	406

...\322060motxsSTA0E1.dgn 01/16/2004 12:11:24 PM