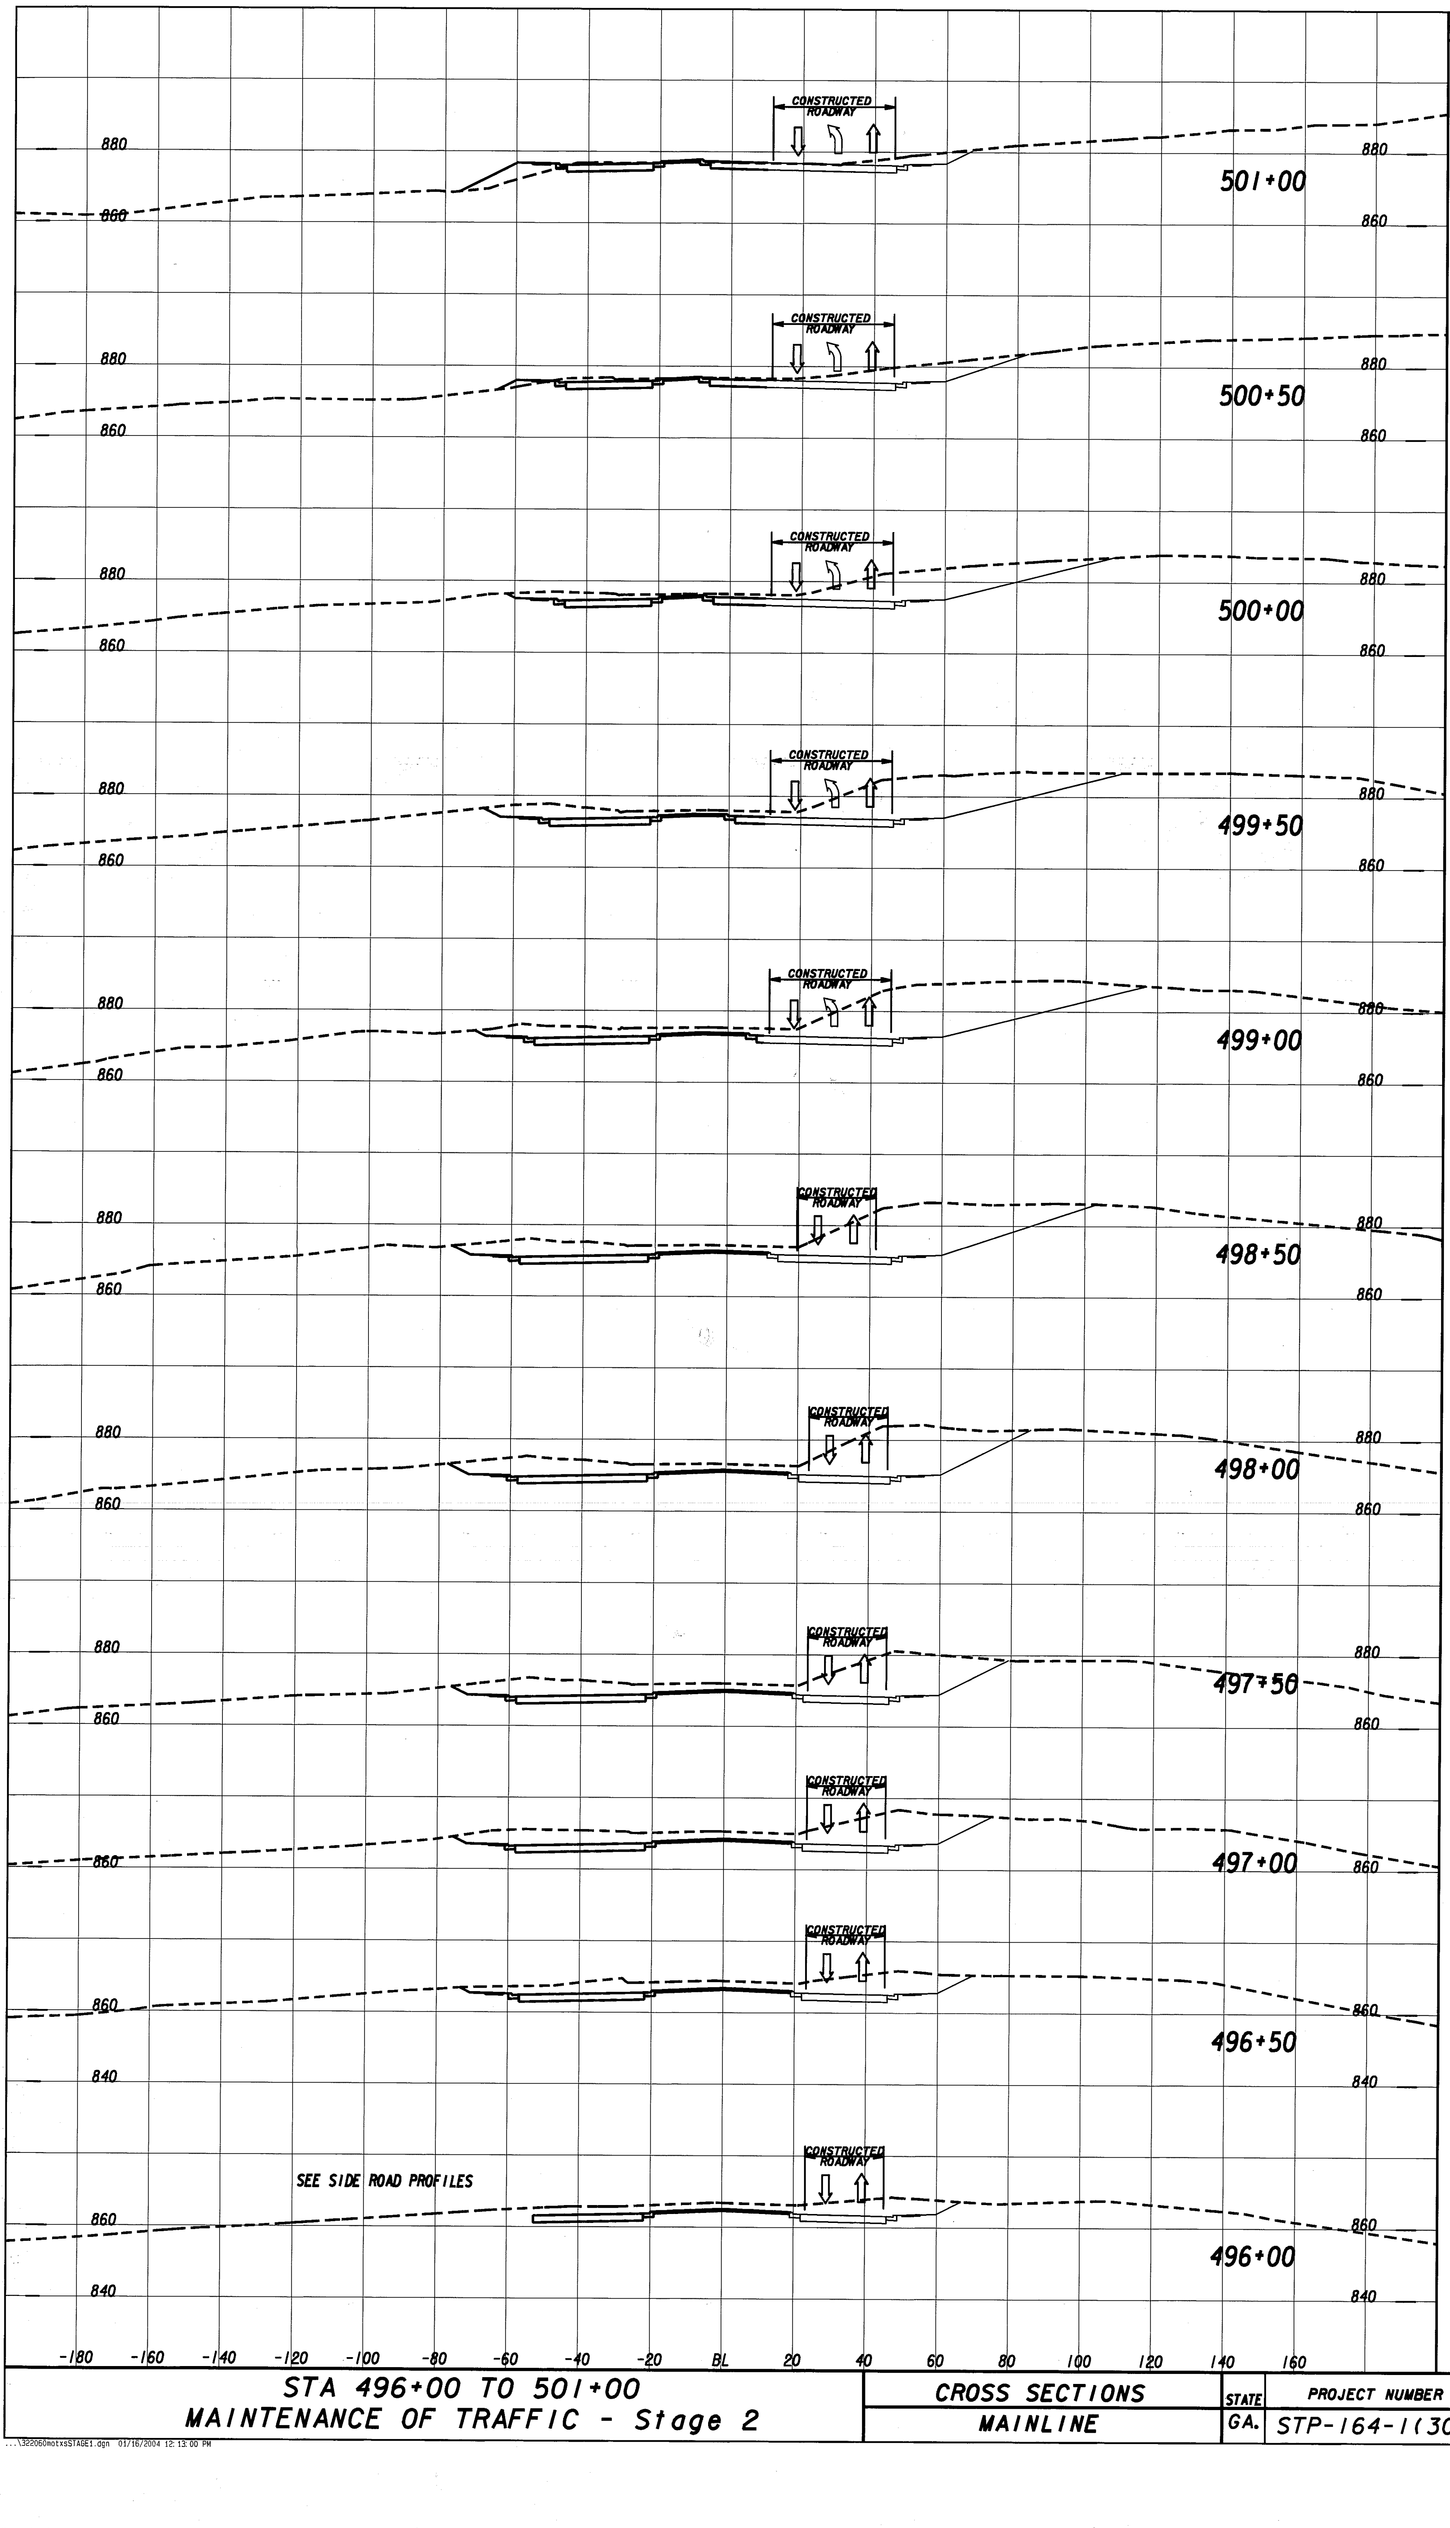

STA 496+00 TO 501+00 MAINTENANCE OF TRAFFIC - Stage 2	CROSS SECTIONS MAINLINE	STATE	PROJECT NUMBER	SHEET NO.	TOTAL SHEETS
		GA.	STP-164-1(30)	104	406

...\322060notxxSTAGE1.dgn 01/16/2004 12:13:00 PM