STATE	PROJECT NUMBER	SHEET NO.	TOTAL SHEETS
GA.	STP-164-1(30)	127	406

REVISION DATES

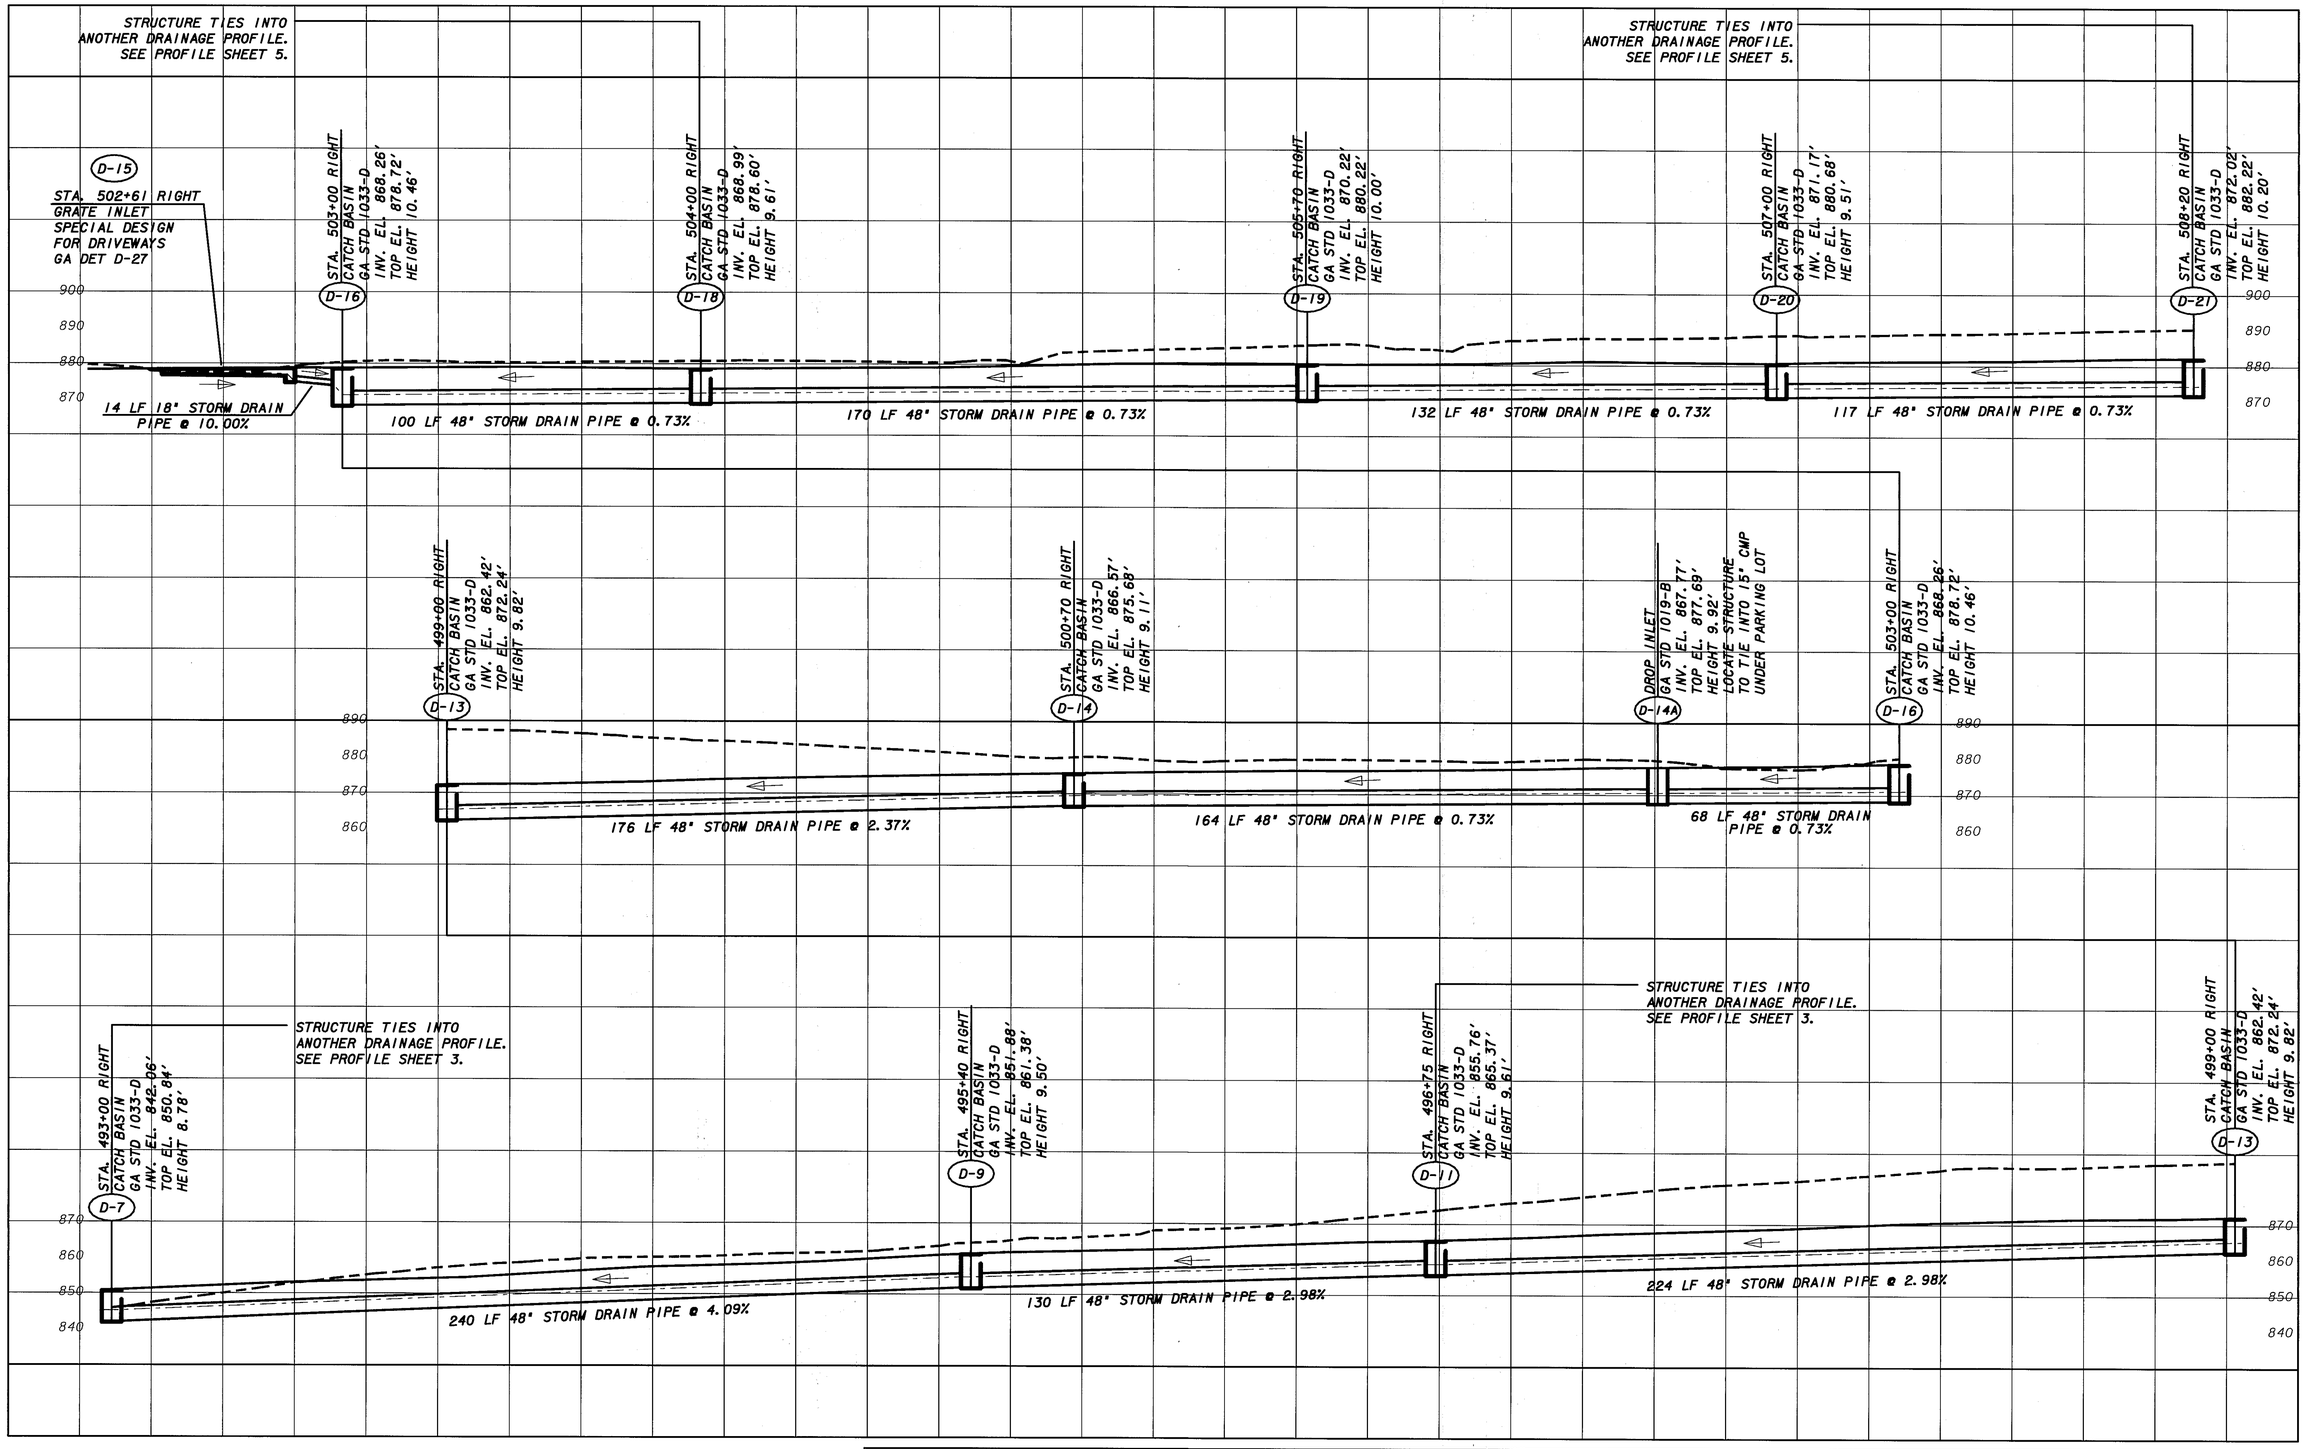

SCALE	STATE OF GEORGIA DEPARTMENT OF TRANSPORTATION OFFICE OF ROAD DESIGN	DRAINAGE PROFILES SHEET 4 OF 10	DRAWING No.
1"=20' HORIZONTAL 1"=20' VERTICAL			

...\urbanpipes.dgn 01/19/2004 10:39:52 AM