REVISED+REDRAWN 8/30/04
USE ON CONSTRUCTION

STATE	PROJECT NUMBER	SHEET NO.	TOTAL SHEETS
GA.	STP-164-1(30)	133	406

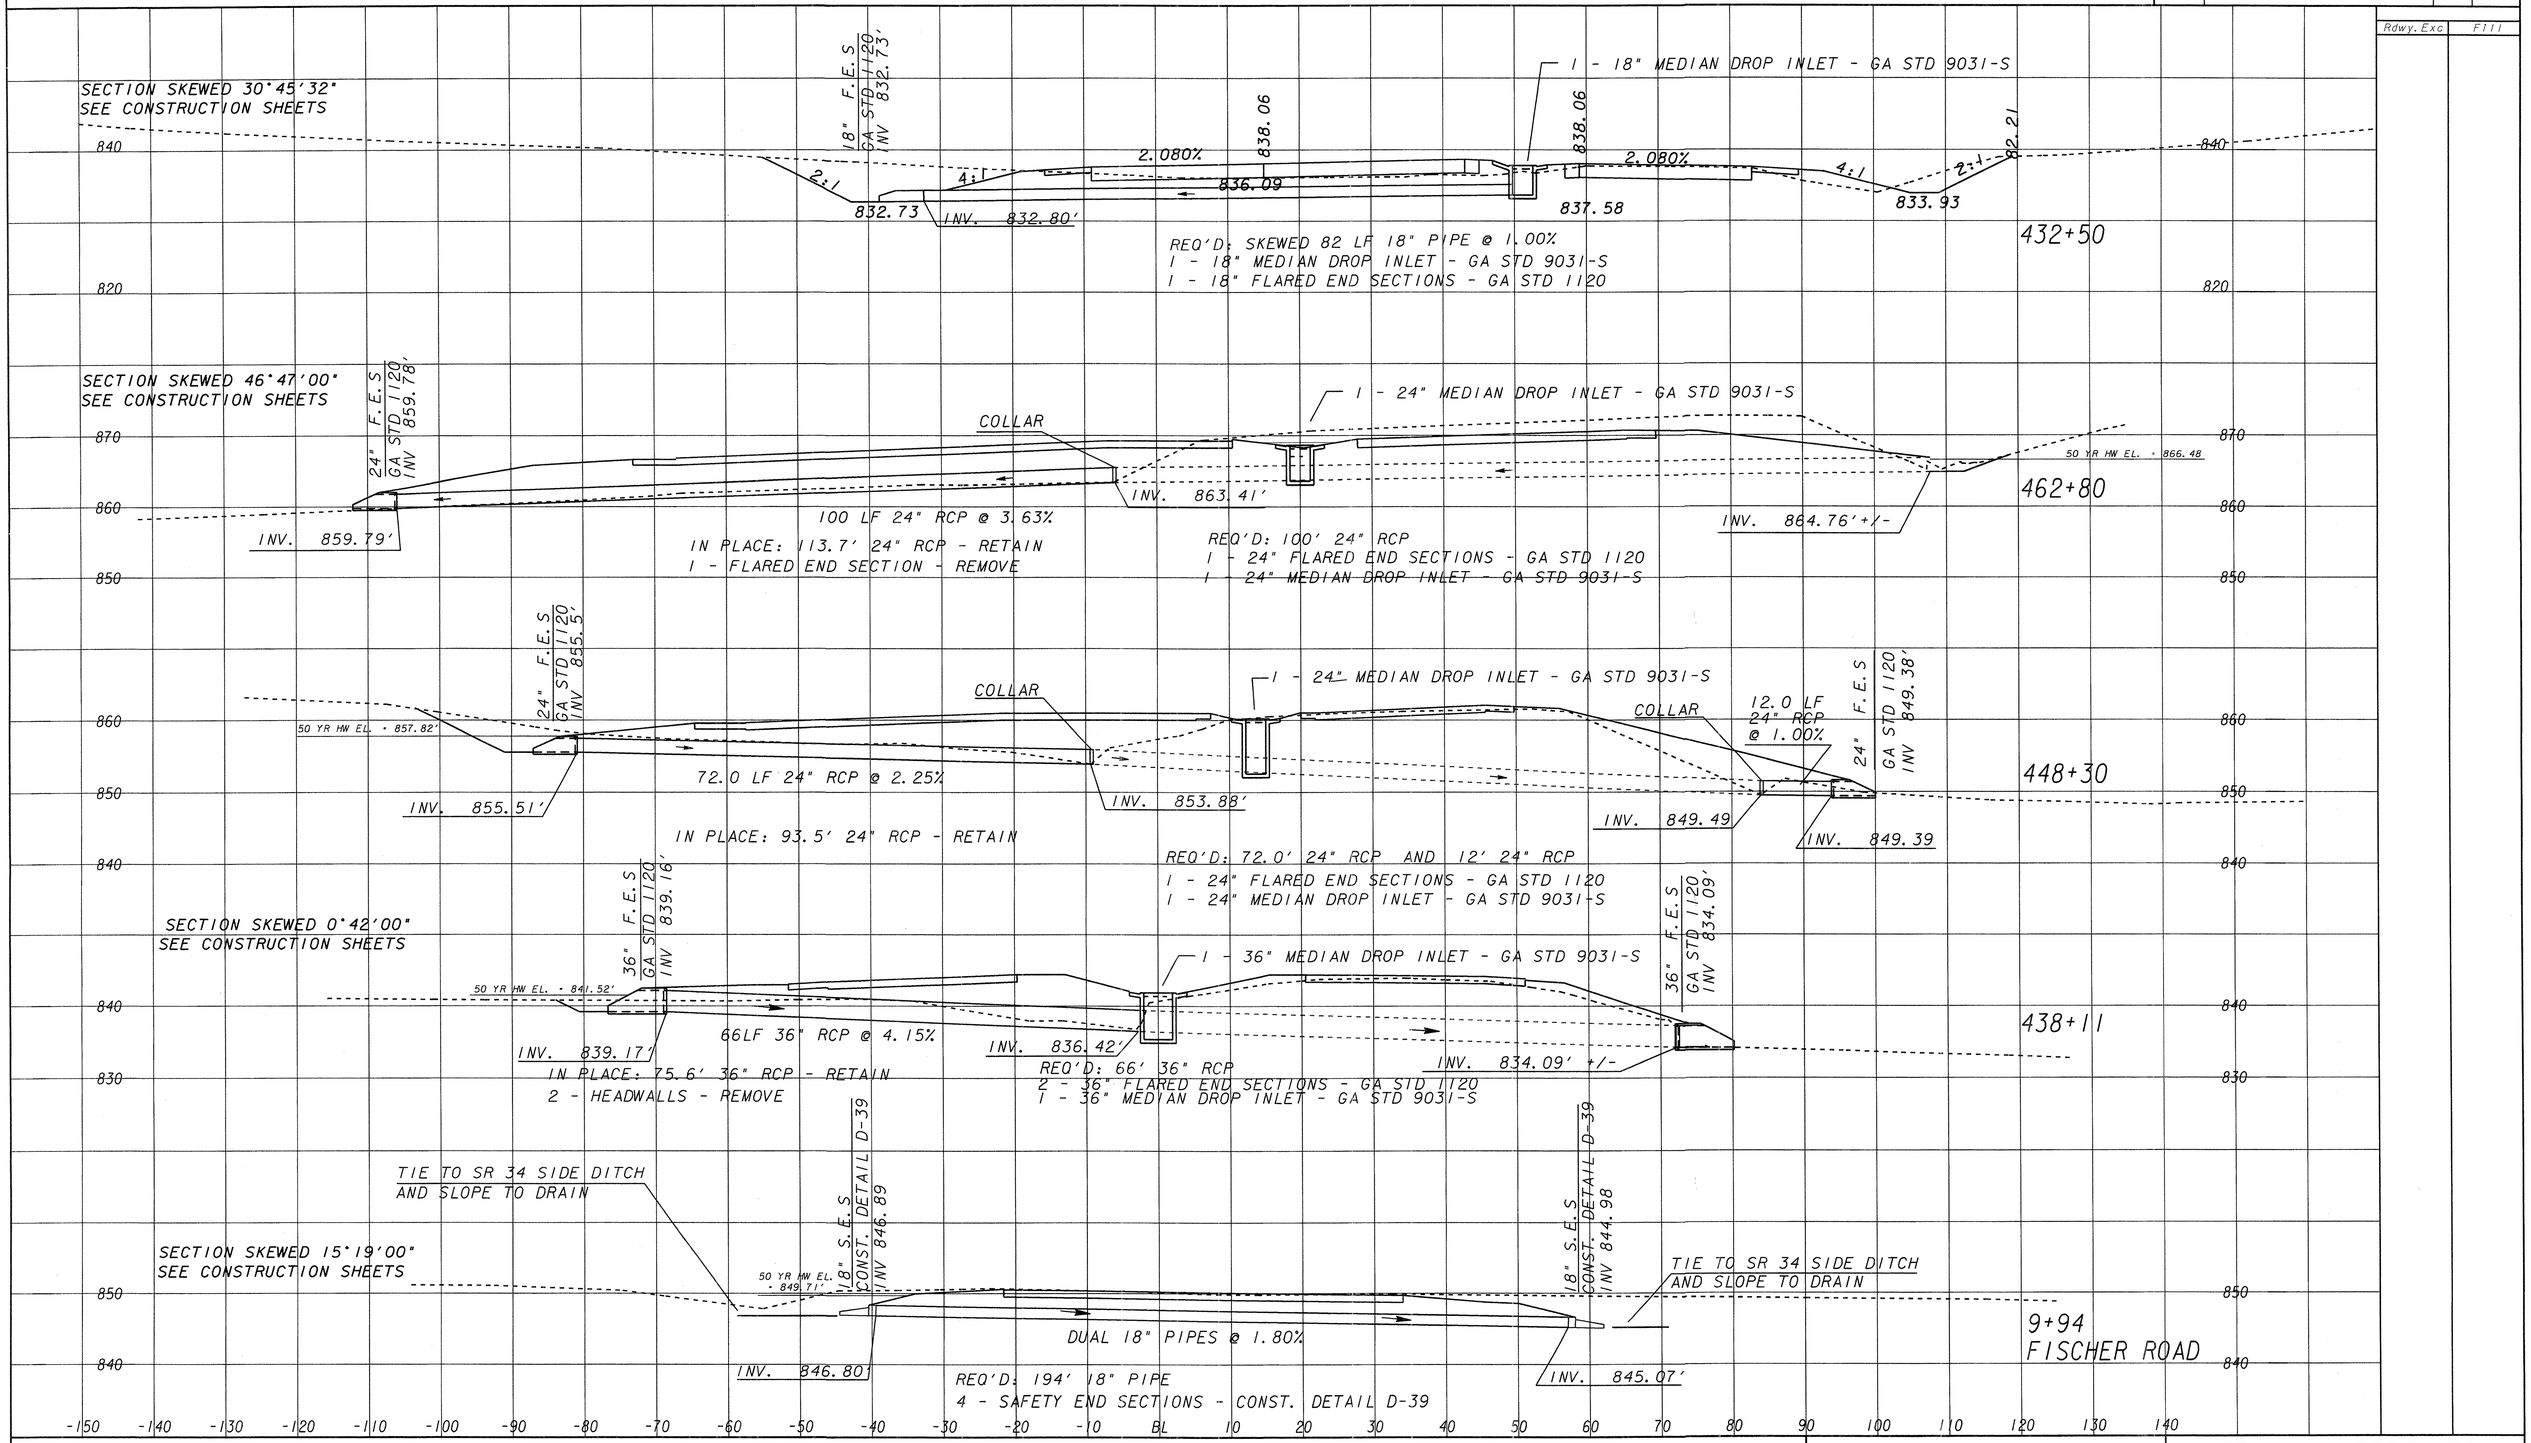

PROJECT

SCALE IN FEET
0 10 20 40

DRAINAGE PROFILES
SHEET 10 OF 10

9/1/2004 1:54:11 PM \\GDOT-DSN1\GOPLOT\GCF\go_kip8000_paper_36x24.gcf chbrown Ms\322060\DGN files\All Current DGN files\crosspipes.prf GO-RD3