STATE	PROJECT NUMBER	SHEET NO.	TOTAL SHEETS
GA.	STP-164-1(30)	177	406

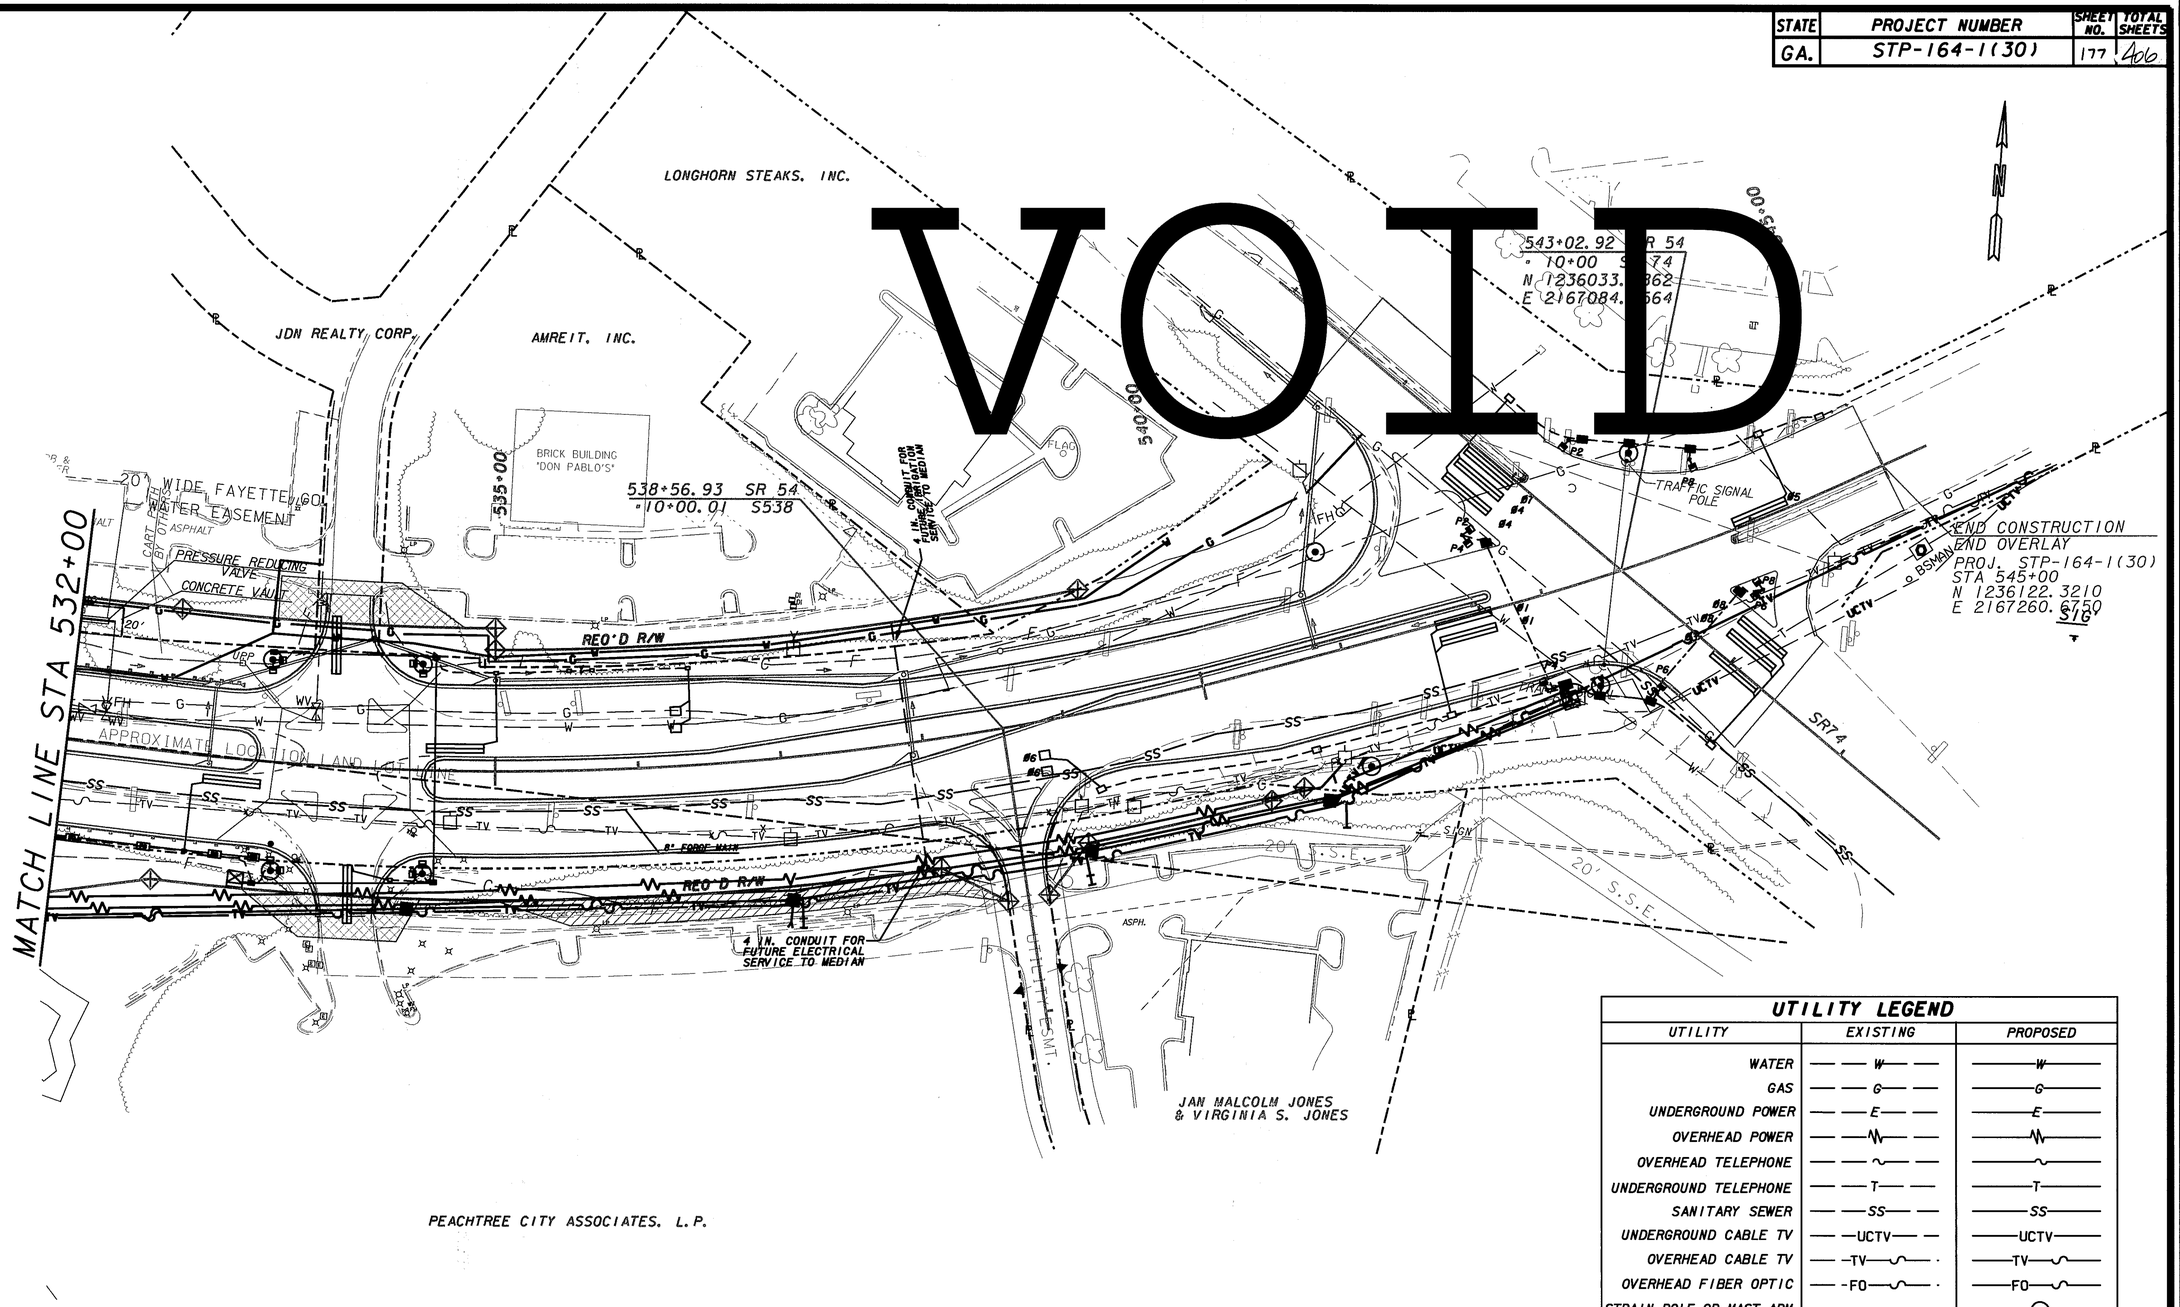

UTILITY LEGEND

UTILITY	EXISTING	PROPOSED
WATER	— — W — —	—W—
GAS	— — G — —	—G—
UNDERGROUND POWER	— — E — —	—E—
OVERHEAD POWER	— —\/\/\/— —	—\/\/\/—
OVERHEAD TELEPHONE	— — ~ — —	—~—
UNDERGROUND TELEPHONE	— — T — —	—T—
SANITARY SEWER	— — SS — —	—SS—
UNDERGROUND CABLE TV	— — UCTV — —	—UCTV—
OVERHEAD CABLE TV	— —TV—∿— ·	—TV—∿—
OVERHEAD FIBER OPTIC	— -FO—∿— ·	—FO—∿—
STRAIN POLE OR MAST ARM		⊙

SCALE IN FEET
0 50 100 200

DATE	REVISIONS	DATE	REVISIONS

GEORGIA
DEPARTMENT OF TRANSPORTATION
UTILITY PLAN
PROJ. STP-164-1(30) COWETA & FAYETTE CO.
DATE 1/20/04 SH 9 OF 10
STA. 532+00 TO STA. 540+25

DGN$SPECIFICATION$$$$$$$$$$$$$$$$$$$$$$
SHOWDATETIME$$$$$$

...\32060009.DGN 01/23/2004 02:47:25 PM