STATE	PROJECT NUMBER	SHEET NO.	TOTAL SHEETS
GA.	STP-164-1(30)	188	406

REVISED 3/22/04

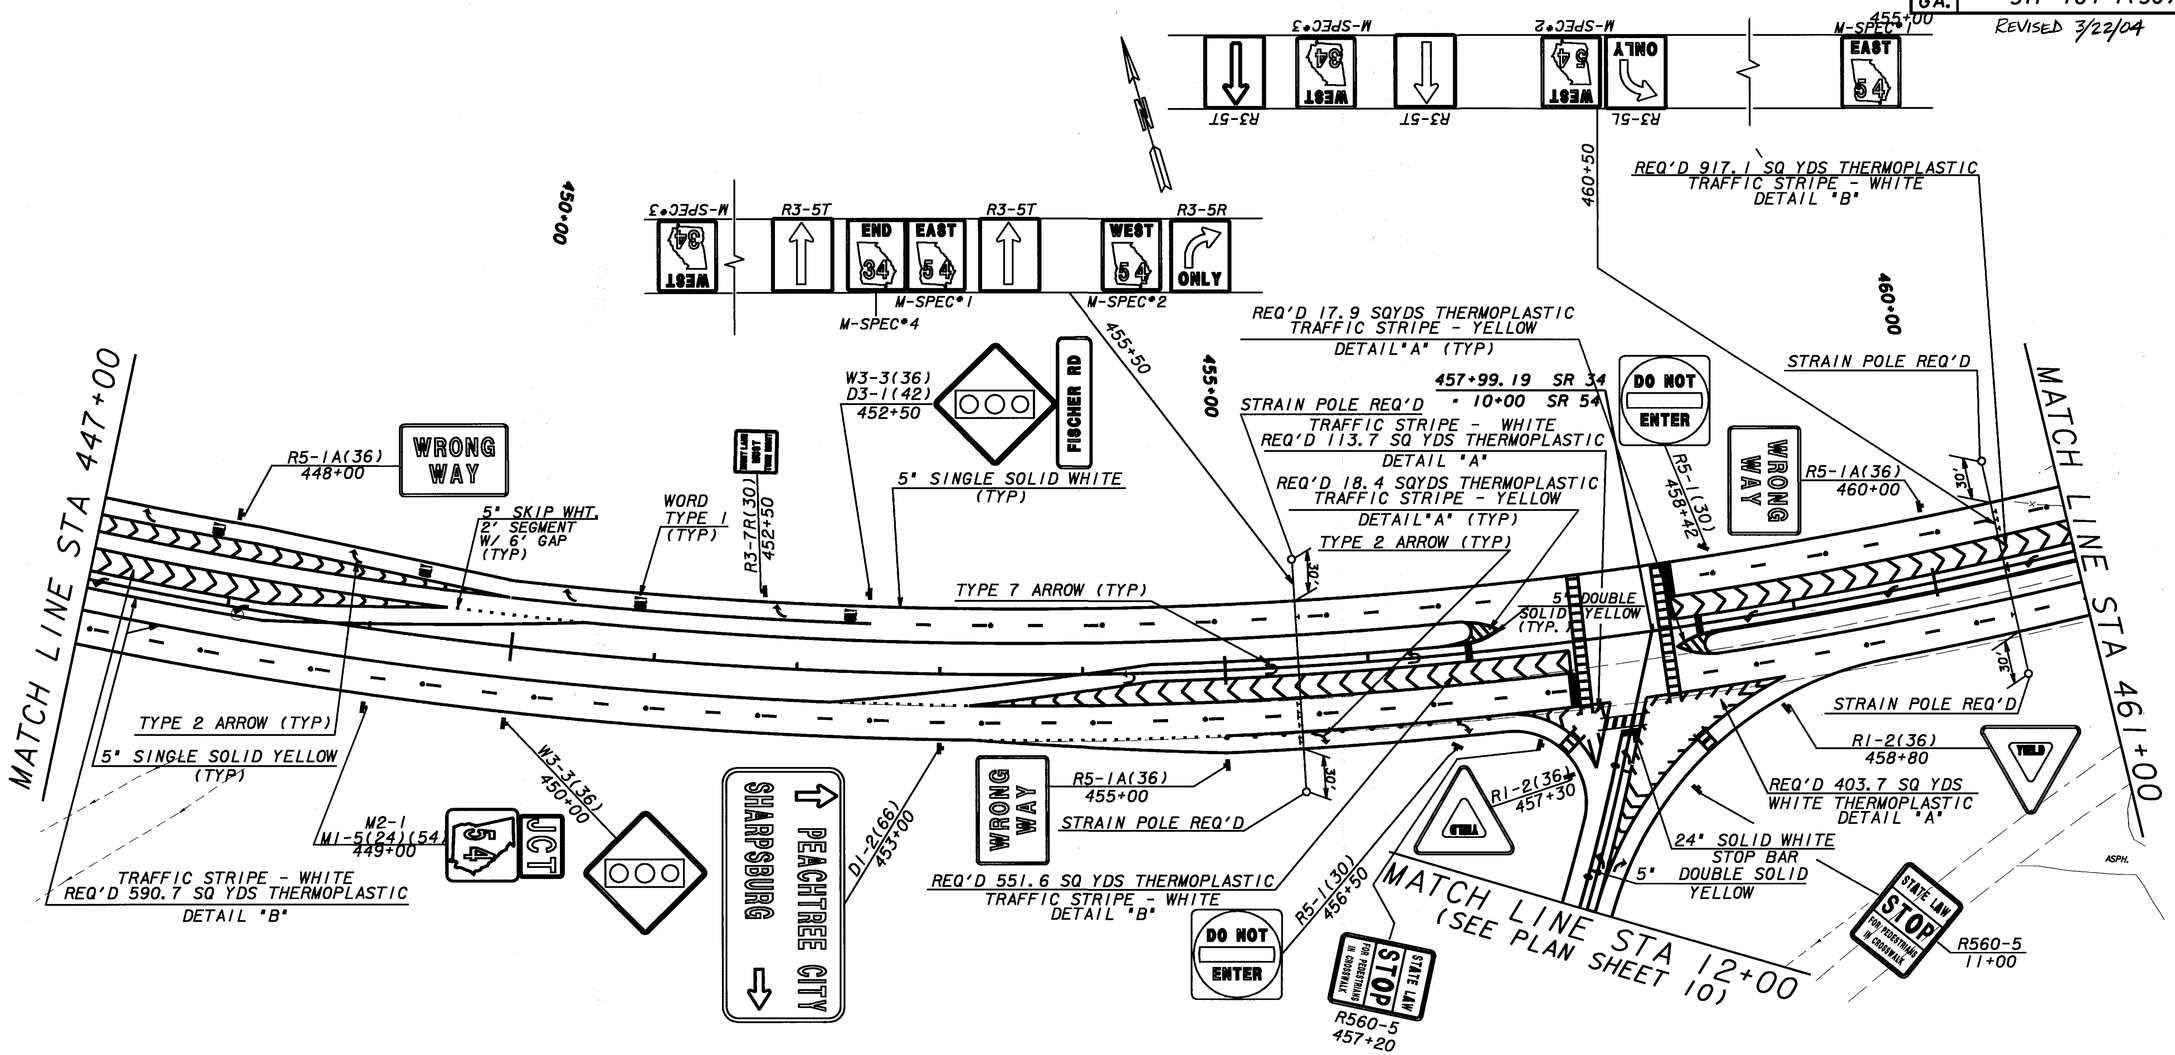

CASE 2: THIS PROJECT CONSTRUCTED BEFORE PROJECT STP-164-1(36)

NOTE: ALL EXISTING SIGNS WILL BE REMOVED UNLESS OTHERWISE NOTED.

SCALE IN FEET
0 50 100 200

DATE	REVISIONS	DATE	REVISIONS

GEORGIA
DEPARTMENT OF TRANSPORTATION
SIGNING & MARKING
PROJ. STP-164-1(30) COWETA & FAYETTE CO.
DATE 1/20/04 SH 6 OF 14
STA. 447+00 TO STA. 461+00

DGN$SPECIFICATION$$$$$$$$$$$$$$$$$$$$$
SHOWDATETIME$$$$$$