STATE	PROJECT NUMBER	SHEET NO.	TOTAL SHEETS
GA.	STP-164-1(30)	200	406

REVISED 3/22/04

VOID

PHASING DIAGRAM

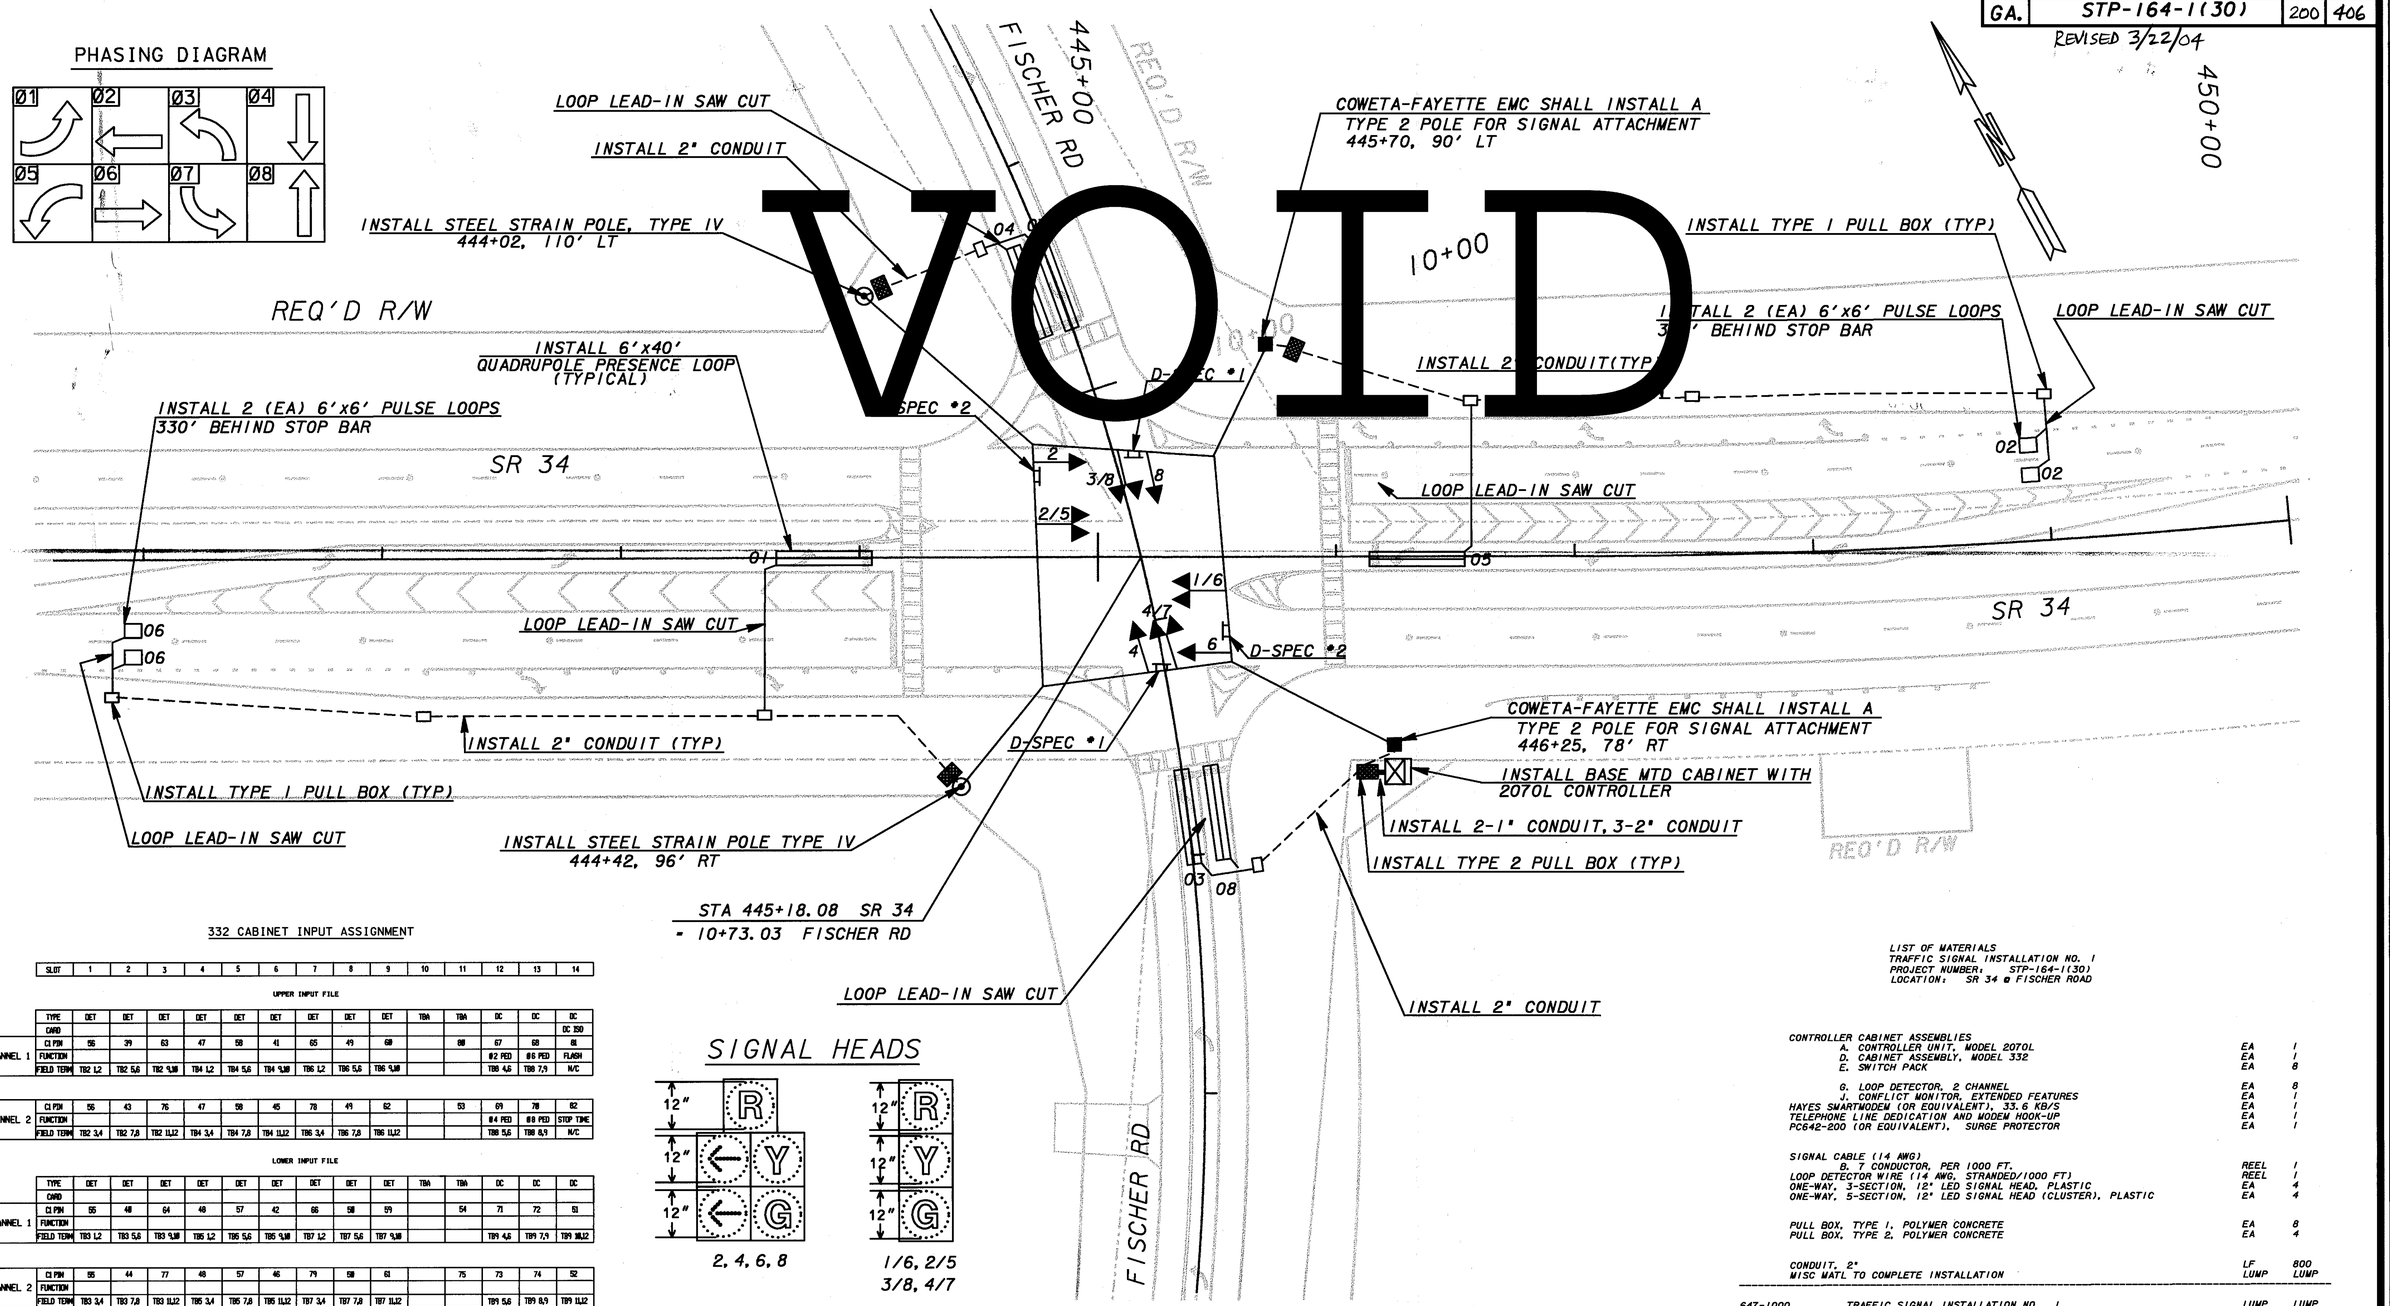

332 CABINET INPUT ASSIGNMENT

SLOT	1	2	3	4	5	6	7	8	9	10	11	12	13	14
UPPER INPUT FILE														
TYPE	DET	DET	DET	DET	DET	DET	DET	DET	DET	TBA	TBA	DC	DC	DC
CARD														DC 250
CHANNEL 1 — C1 PIN	55	39	63	47	58	41	65	49	68		88	67	68	81
CHANNEL 1 — FUNCTION												#2 PED	#6 PED	FLASH
CHANNEL 1 — FIELD TERM	TB2 1,2	TB2 5,6	TB2 9,10	TB4 1,2	TB4 5,6	TB4 9,10	TB6 1,2	TB6 5,6	TB6 9,10			TB8 4,5	TB8 7,9	N/C
CHANNEL 2 — C1 PIN	55	43	76	47	58	45	78	49	62		53	69	78	82
CHANNEL 2 — FUNCTION												#4 PED	#8 PED	STOP TIME
CHANNEL 2 — FIELD TERM	TB2 3,4	TB2 7,8	TB2 11,12	TB4 3,4	TB4 7,8	TB4 11,12	TB6 3,4	TB6 7,8	TB6 11,12			TB8 5,6	TB8 8,9	N/C
LOWER INPUT FILE														
TYPE	DET	DET	DET	DET	DET	DET	DET	DET	DET	TBA	TBA	DC	DC	DC
CARD														
CHANNEL 1 — C1 PIN	55	48	64	48	57	42	66	58	59		54	71	72	51
CHANNEL 1 — FUNCTION														
CHANNEL 1 — FIELD TERM	TB3 1,2	TB3 5,6	TB3 9,10	TB5 1,2	TB5 5,6	TB5 9,10	TB7 1,2	TB7 5,6	TB7 9,10			TB9 4,6	TB9 7,9	TB9 10,12
CHANNEL 2 — C1 PIN	55	44	77	48	57	46	79	58	61		75	73	74	52
CHANNEL 2 — FUNCTION														
CHANNEL 2 — FIELD TERM	TB3 3,4	TB3 7,8	TB3 11,12	TB5 3,4	TB5 7,8	TB5 11,12	TB7 3,4	TB7 7,8	TB7 11,12			TB9 5,6	TB9 8,9	TB9 11,12

SIGNAL HEADS

LIST OF MATERIALS
TRAFFIC SIGNAL INSTALLATION NO. 1
PROJECT NUMBER: STP-164-1(30)
LOCATION: SR 34 @ FISCHER ROAD

CONTROLLER CABINET ASSEMBLIES		
A. CONTROLLER UNIT, MODEL 2070L	EA	1
D. CABINET ASSEMBLY, MODEL 332	EA	1
E. SWITCH PACK	EA	8
G. LOOP DETECTOR, 2 CHANNEL	EA	8
J. CONFLICT MONITOR, EXTENDED FEATURES	EA	1
HAYES SMARTMODEM (OR EQUIVALENT), 33.6 KB/S	EA	1
TELEPHONE LINE DEDICATION AND MODEM HOOK-UP	EA	1
PC642-200 (OR EQUIVALENT), SURGE PROTECTOR	EA	1
SIGNAL CABLE (14 AWG)		
B. 7 CONDUCTOR, PER 1000 FT.	REEL	1
LOOP DETECTOR WIRE (14 AWG, STRANDED/1000 FT)	REEL	1
ONE-WAY, 3-SECTION, 12" LED SIGNAL HEAD, PLASTIC	EA	4
ONE-WAY, 5-SECTION, 12" LED SIGNAL HEAD (CLUSTER), PLASTIC	EA	4
PULL BOX, TYPE 1, POLYMER CONCRETE	EA	8
PULL BOX, TYPE 2, POLYMER CONCRETE	EA	4
CONDUIT, 2"	LF	800
MISC MATL TO COMPLETE INSTALLATION	LUMP	LUMP
647-1000 TRAFFIC SIGNAL INSTALLATION NO. 1	LUMP	LUMP
639-3004 STEEL STRAIN POLE, TYPE IV	EA	2

TRAFFIC INSTALLATION NO. 1
FISCHER ROAD @ SR-34

DATE	REVISIONS	DATE	REVISIONS

SCALE IN FEET
0 30 60 120

GEORGIA
DEPARTMENT OF TRANSPORTATION
SIGNAL PLANS
PROJ. STP-164-1(30) COWETA & FAYETTE CO.
DATE 1/20/04 SH 1 OF 12

DGN$SPECIFICATION$$$$$$$$$$$$$$$$$$$$$$
SHOWDATETIME$$$$$$

...\S200605101.dgn 03/18/2004 12:04:34 PM