STATE		SHEET NO.	TOTAL SHEETS
GA.	STP-164-1(30)	269	406

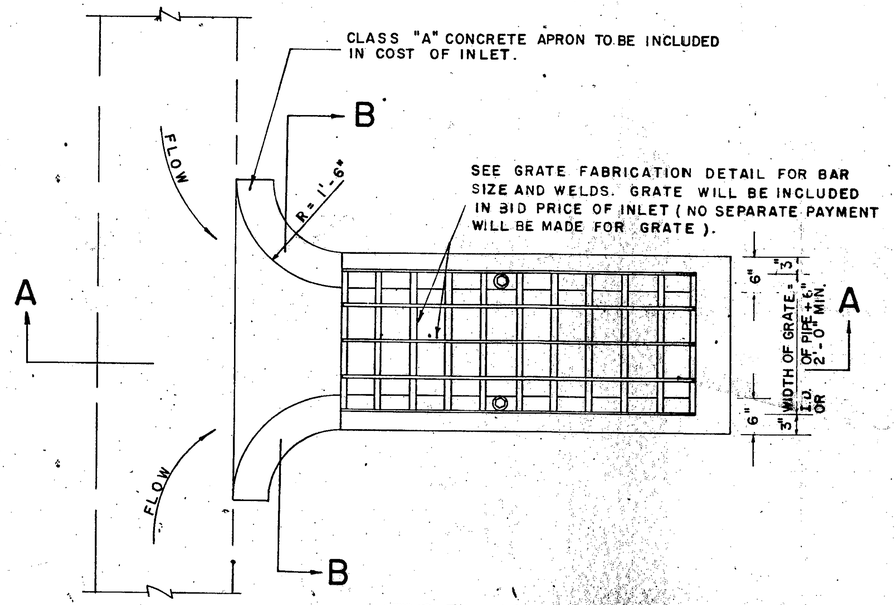

TOP VIEW

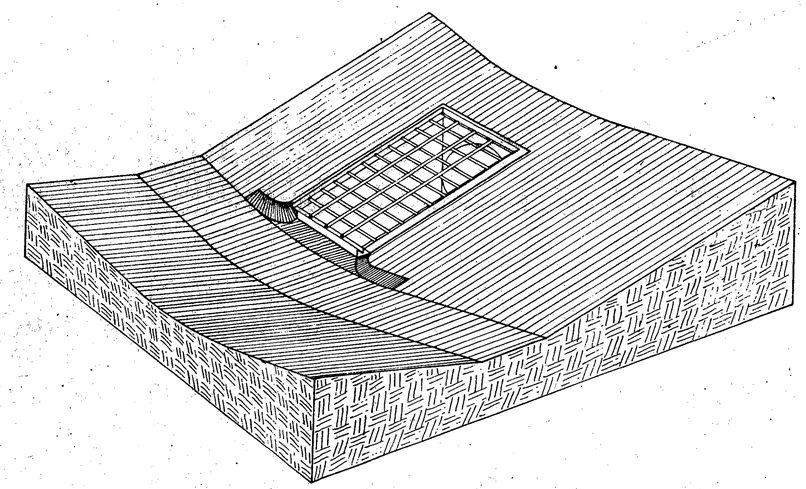

NO SCALE

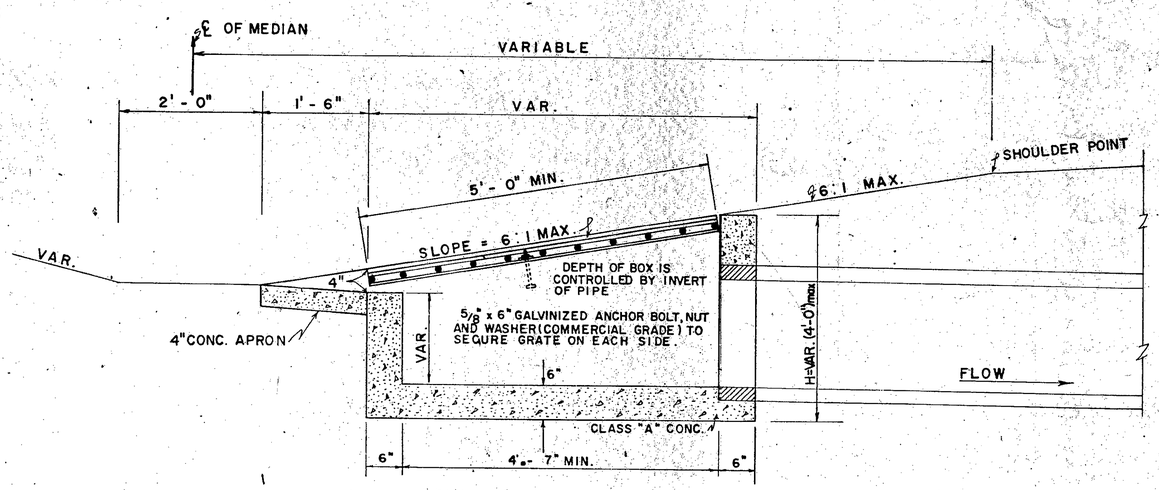

SECTION A-A

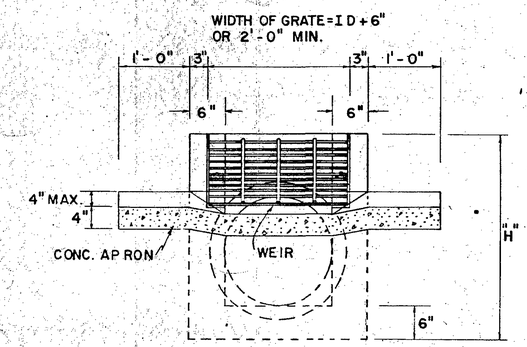

SECTION B-B

NOTE ADDED	2-12-74	STATE HIGHWAY DEPARTMENT OF GEORGIA ENGINEERING DEPARTMENT
		STANDARD CONSTRUCTION DETAIL MEDIAN DROP INLET SPECIAL DESIGN (FOR USE IN LOW POINT IN MEDIAN WHERE OUTFALL IS NOT SUFFICIENT TO USE NORMAL DROP INLET)
		SCALE: 1" = 1'-0" 5-1-71
WEB		DESIGNED JLP DRAWN JMW TRACED AVS CHECKED HR SUBMITTED APPROVED

D-5