6/20/2013 12:15:12 PM PRF
USER:tjordan
PENTBLL

j:\2008030\200803019\322285\dgn\322285dr01.dgn

STATE	PROJECT NUMBER	SHEET NO.	TOTAL SHEETS
GA	BRF00-0153-01(024)	34	312

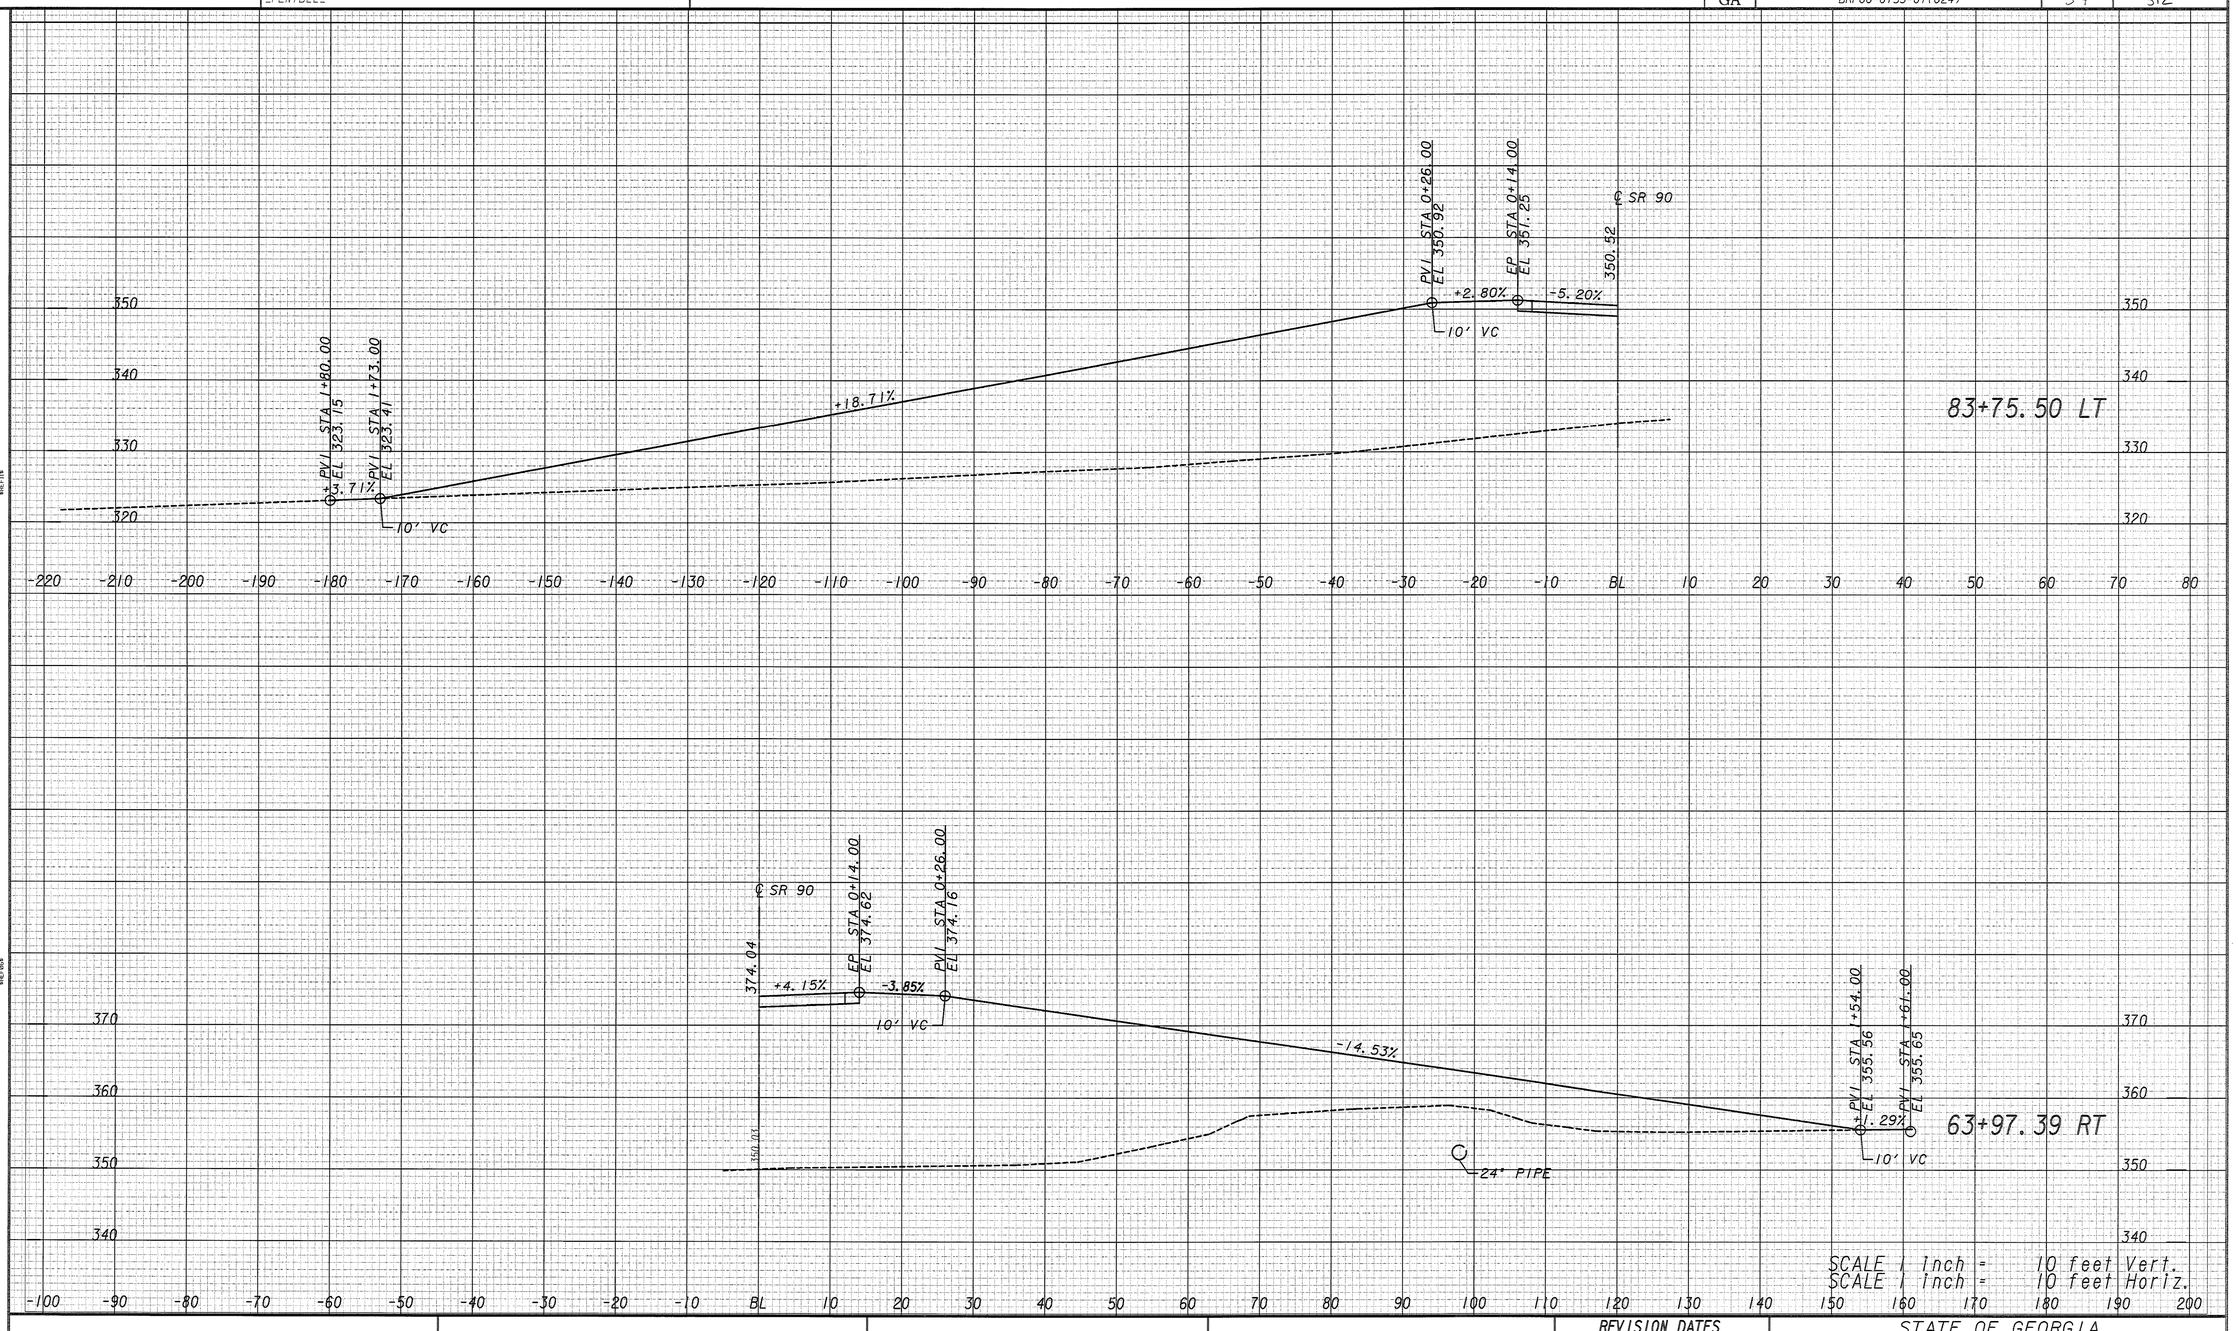

SCALE 1 inch = 10 feet Vert.
SCALE 1 inch = 10 feet Horiz.

Heath & Lineback Engineers
INCORPORATED
2390 CANTON ROAD, BUILDING 200
MARIETTA, GEORGIA 30066-5393

SCALE 1 inch =	10 feet Vert.
SCALE 1 inch =	10 feet Horiz.

REVISION DATES

STATE OF GEORGIA
DEPARTMENT OF TRANSPORTATION
OFFICE: PROGRAM DELIVERY

DRIVEWAY PROFILES
SR 90

SR 90 AT CSX RAILROAD

DRAWING No. 17-001

1/5/2009 SUXSEW