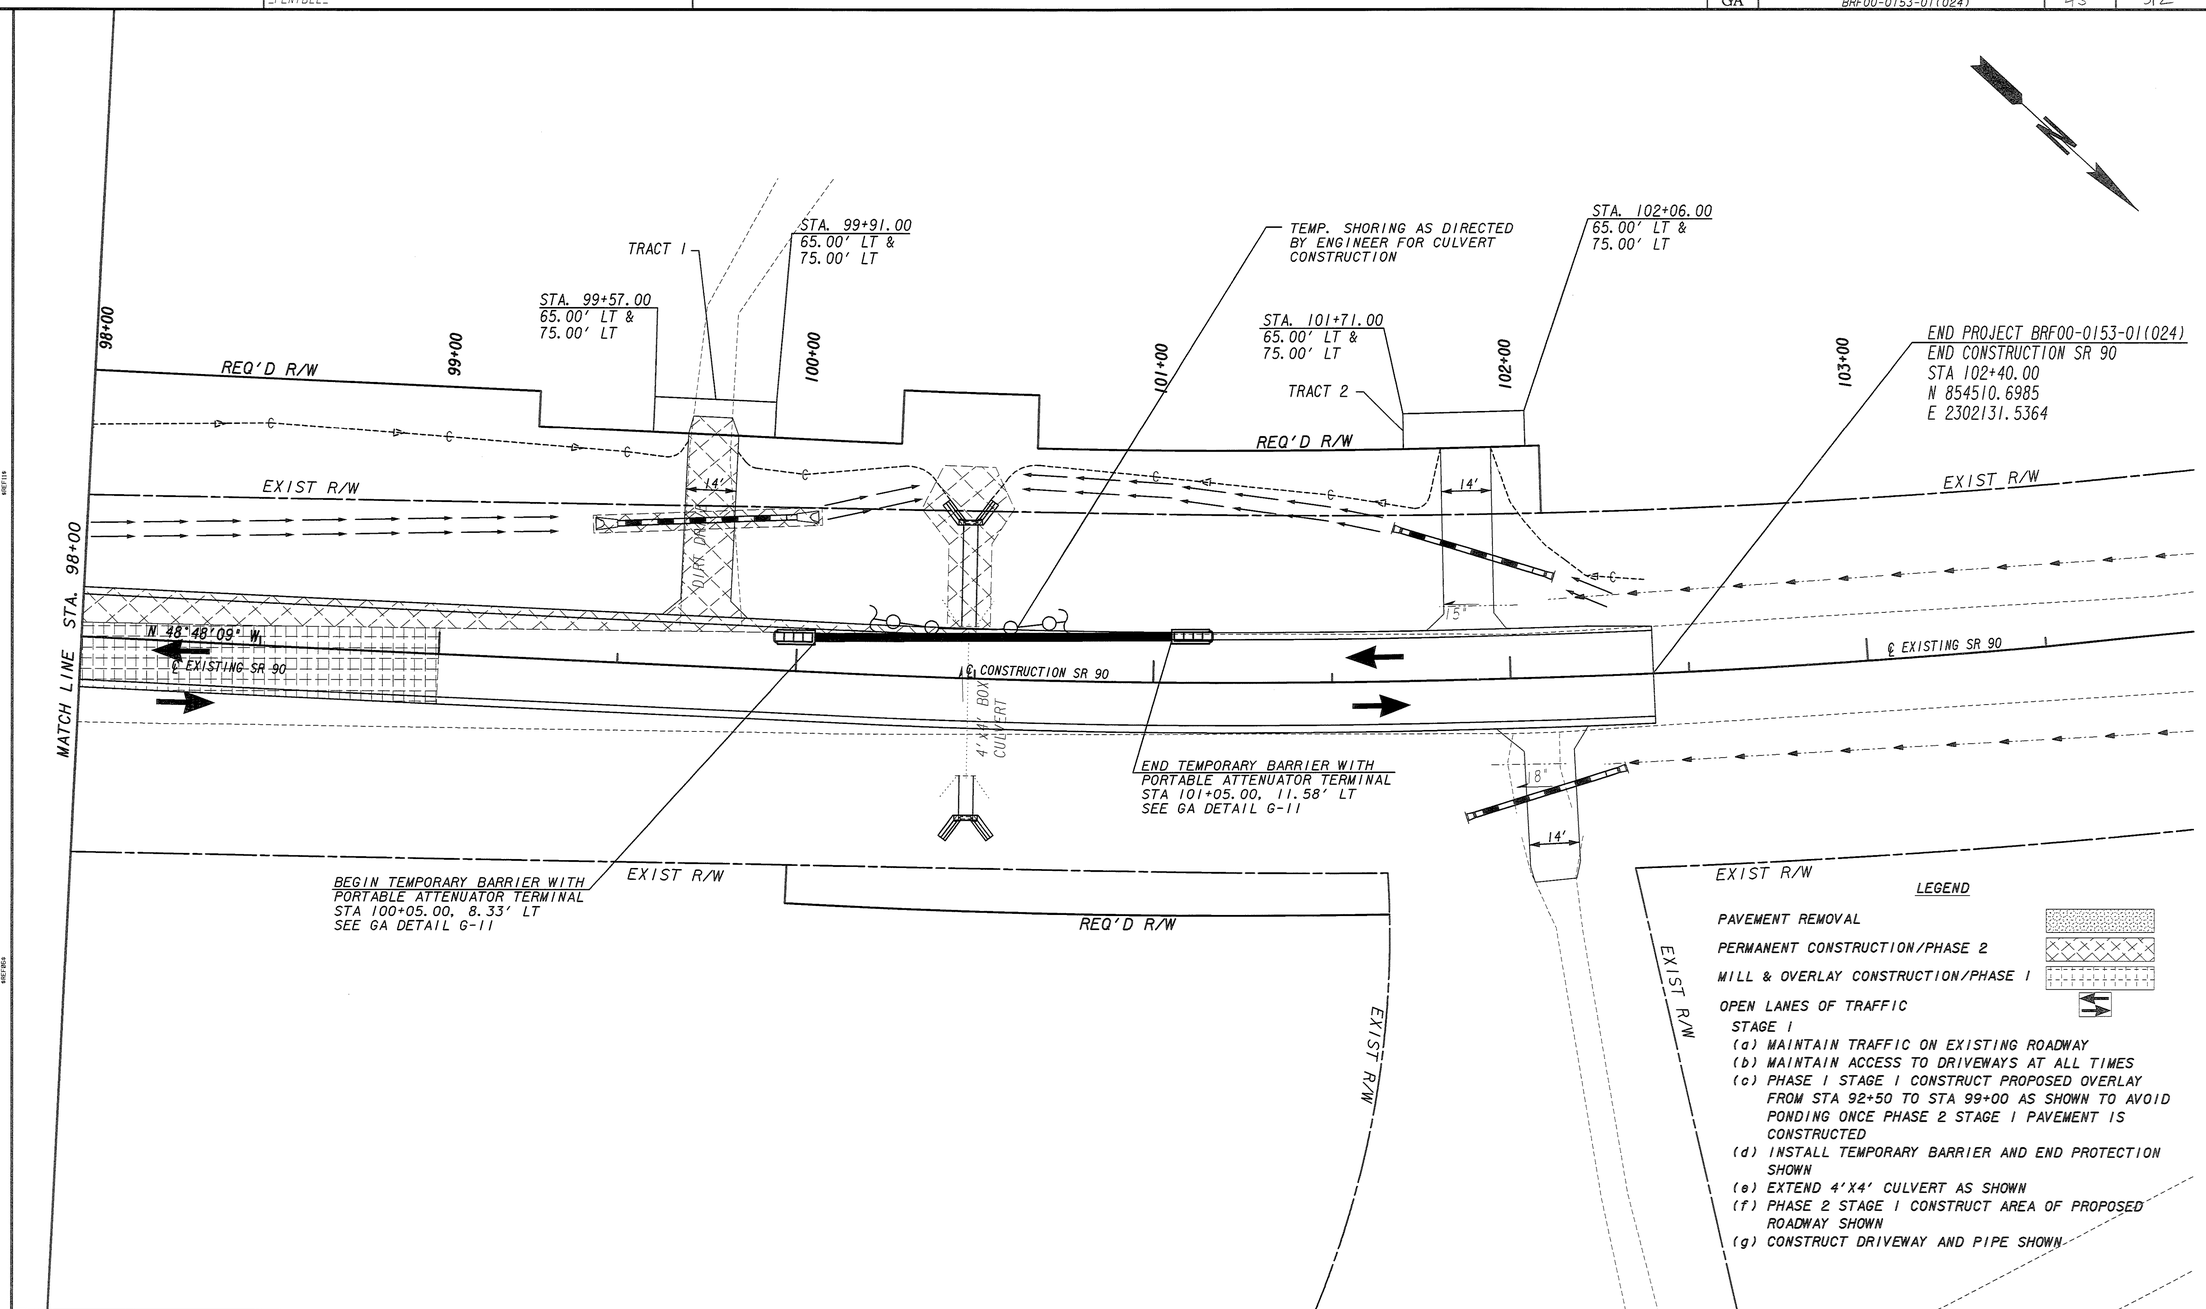

LEGEND

PAVEMENT REMOVAL

PERMANENT CONSTRUCTION/PHASE 2

MILL & OVERLAY CONSTRUCTION/PHASE 1

OPEN LANES OF TRAFFIC

STAGE 1

(a) MAINTAIN TRAFFIC ON EXISTING ROADWAY
(b) MAINTAIN ACCESS TO DRIVEWAYS AT ALL TIMES
(c) PHASE 1 STAGE 1 CONSTRUCT PROPOSED OVERLAY FROM STA 92+50 TO STA 99+00 AS SHOWN TO AVOID PONDING ONCE PHASE 2 STAGE 1 PAVEMENT IS CONSTRUCTED
(d) INSTALL TEMPORARY BARRIER AND END PROTECTION SHOWN
(e) EXTEND 4'X4' CULVERT AS SHOWN
(f) PHASE 2 STAGE 1 CONSTRUCT AREA OF PROPOSED ROADWAY SHOWN
(g) CONSTRUCT DRIVEWAY AND PIPE SHOWN

PROPERTY AND EXISTING R/W LINE
REQUIRED R/W LINE
CONSTRUCTION LIMITS
EASEMENT FOR CONSTR & MAINTENANCE OF SLOPES
EASEMENT FOR CONSTR OF SLOPES
EASEMENT FOR CONSTR OF DRIVES

BEGIN LIMIT OF ACCESS.....BLA
END LIMIT OF ACCESS.....ELA
LIMIT OF ACCESS
REQ'D R/W & LIMIT OF ACCESS

Heath & Lineback Engineers
INCORPORATED
2390 CANTON ROAD, BUILDING 200
MARIETTA, GEORGIA 30066-5393
(770)424-1668

SCALE IN FEET
0 20 40 80

REVISION DATES

STATE OF GEORGIA
DEPARTMENT OF TRANSPORTATION
OFFICE: PROGRAM DELIVERY

CONSTRUCTION STAGING PLAN

STAGE 1 - SR 90 AT CSX RAILROAD

DRAWING No. 19-010

1/5/2009 GPLN