6/20/2013 12:15:56 PM PRF _PENTBLL_ USER:tjordan

J:\2008030\2008030019\322285\dgn\322285sx01.dgn

STATE	PROJECT NUMBER	SHEET NO.	TOTAL SHEETS
GA	BRF00-0153-01(024)	52	312

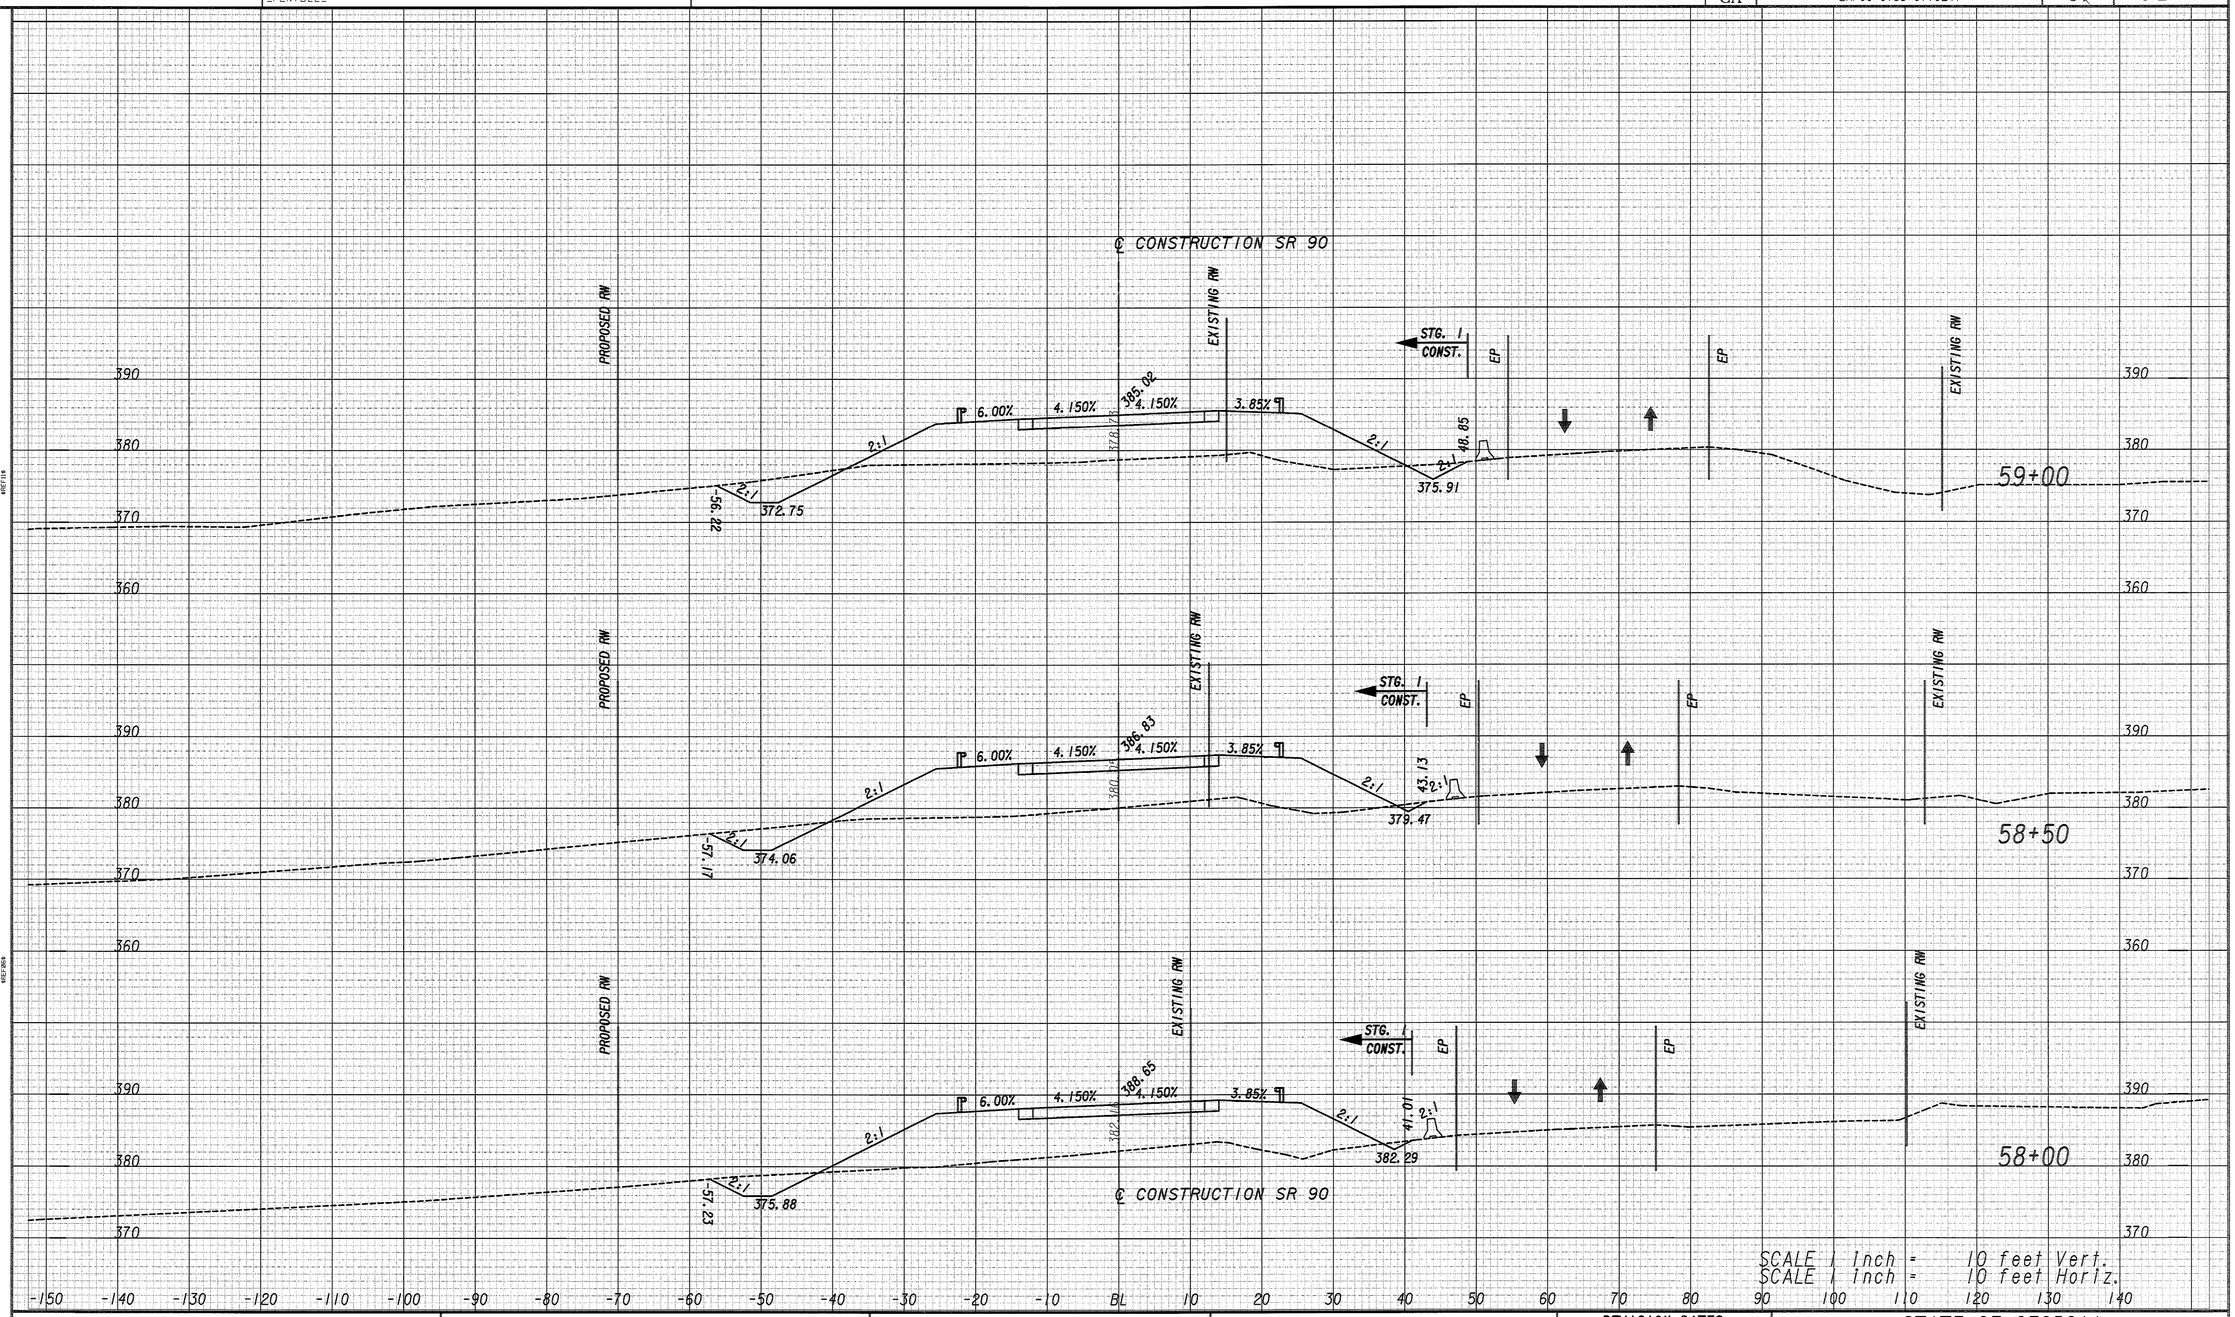

SCALE 1 inch = 10 feet Vert.
SCALE 1 inch = 10 feet Horiz.

REVISION DATES

Heath & Lineback Engineers
INCORPORATED
2390 CANTON ROAD, BUILDING 200
MARIETTA, GEORGIA 30066-5393

STATE OF GEORGIA
DEPARTMENT OF TRANSPORTATION
OFFICE: PROGRAM DELIVERY

CROSS SECTIONS - STAGE 1
SR 90

SR 90 AT CSX RAILROAD

DRAWING No. 19-017

1/5/2009 SUXSEW