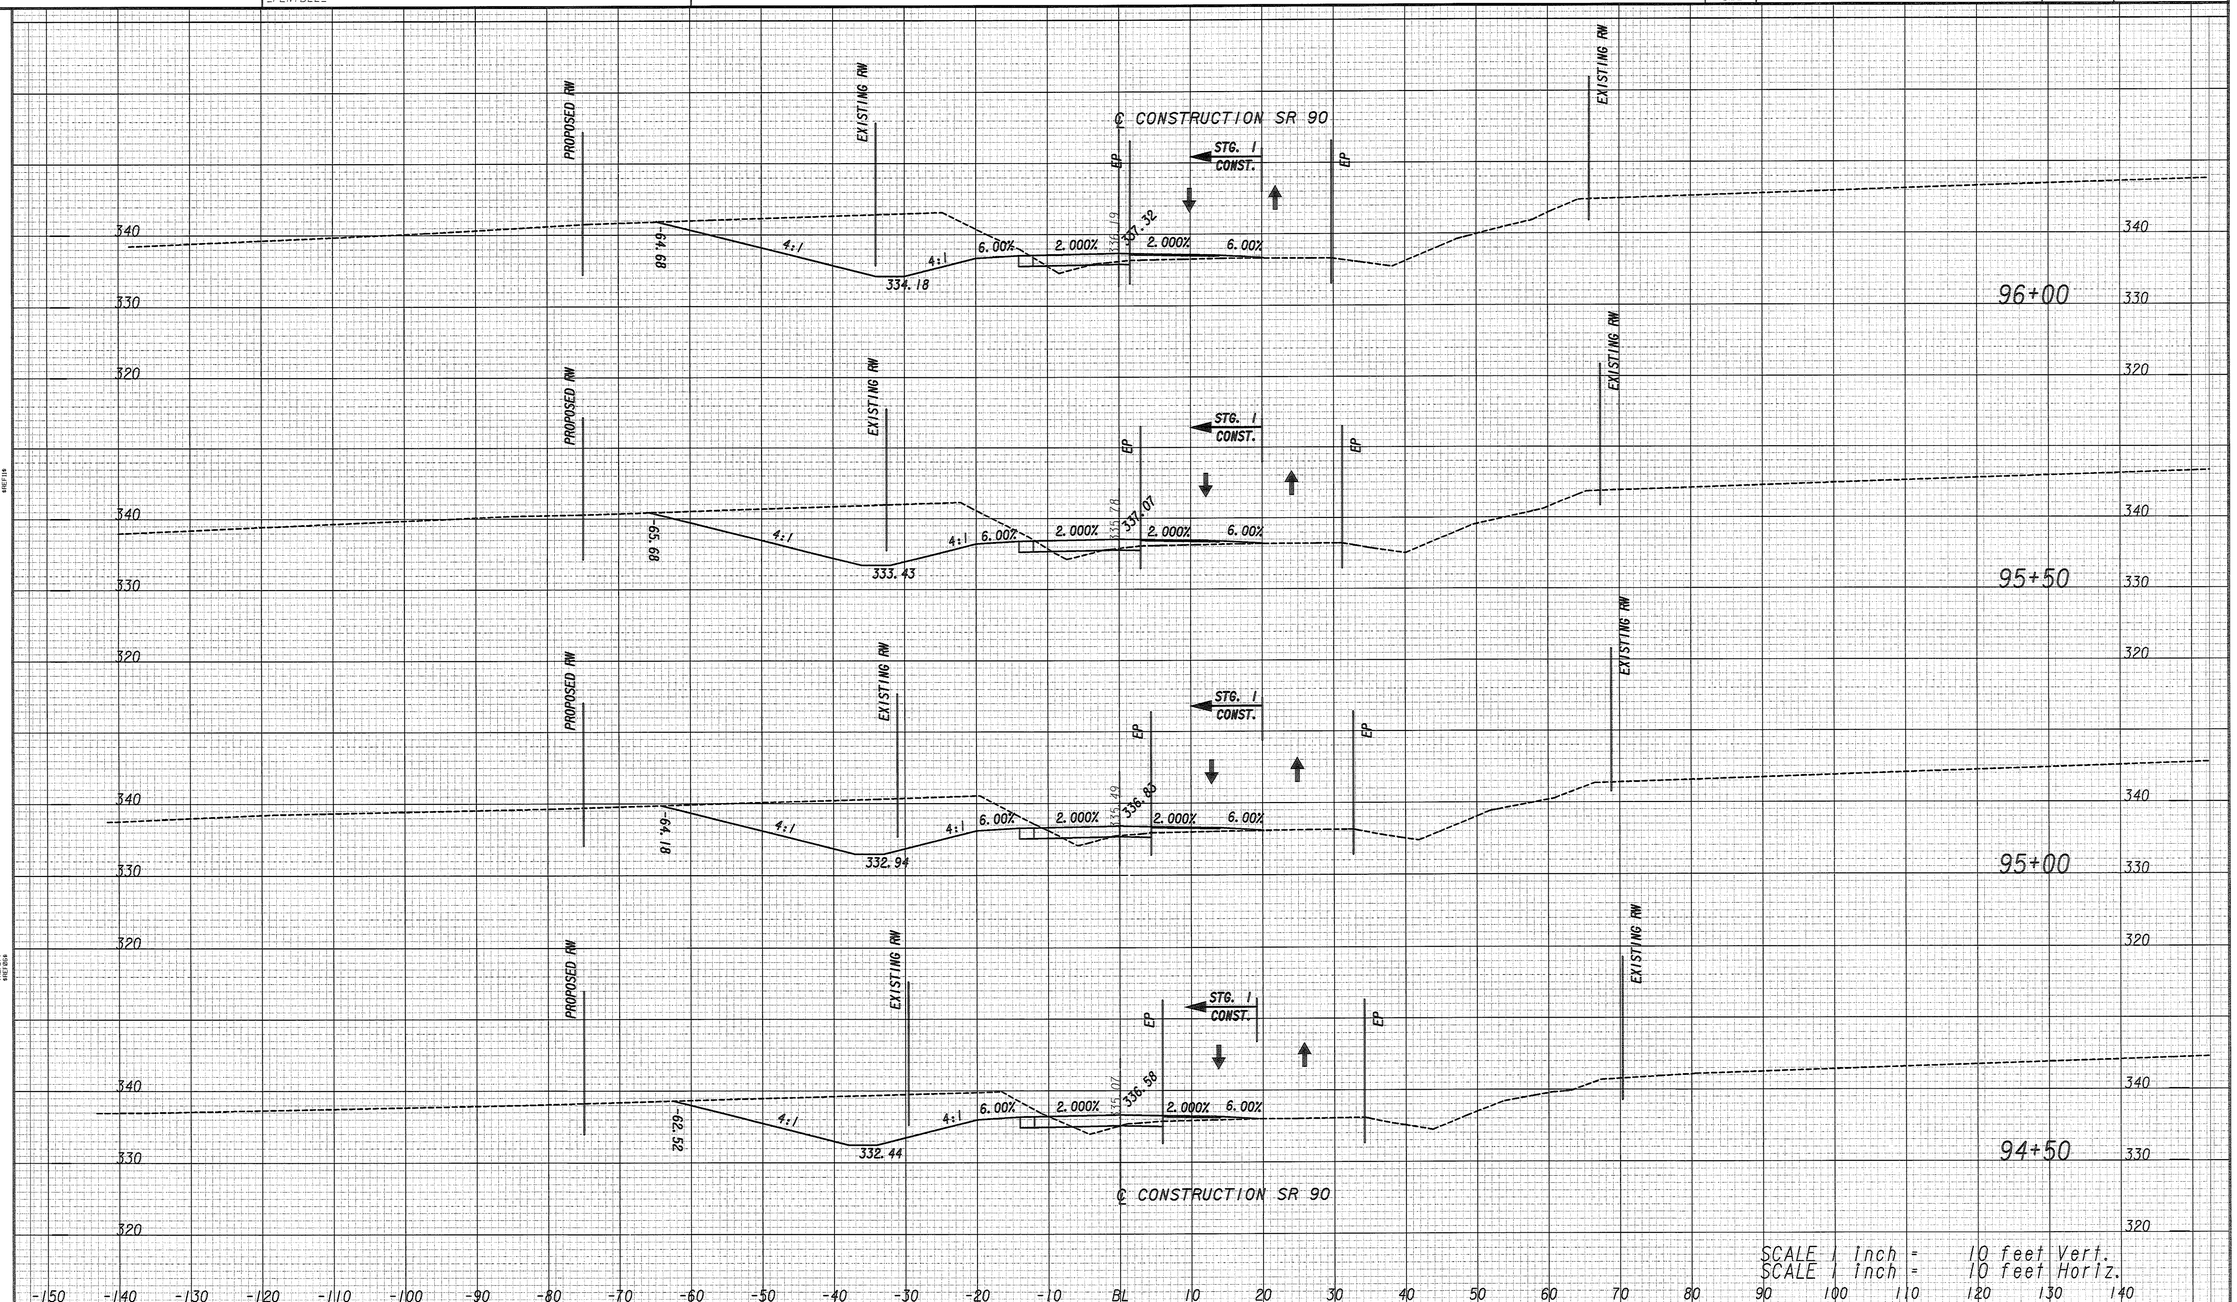


| | |
|---|---|
| SCALE 1 Inch = | 10 feet Vert. |
| SCALE 1 Inch = | 10 feet Horiz. |

REVISION DATES

Heath & Lineback Engineers INCORPORATED
2390 CANTON ROAD, BUILDING 200
MARIETTA, GEORGIA 30066-5393

STATE OF GEORGIA
DEPARTMENT OF TRANSPORTATION
OFFICE: PROGRAM DELIVERY

# CROSS SECTIONS - STAGE 1
## SR 90

SR 90 AT CSX RAILROAD

DRAWING No. 19-042

1/5/2009 SUXSEW