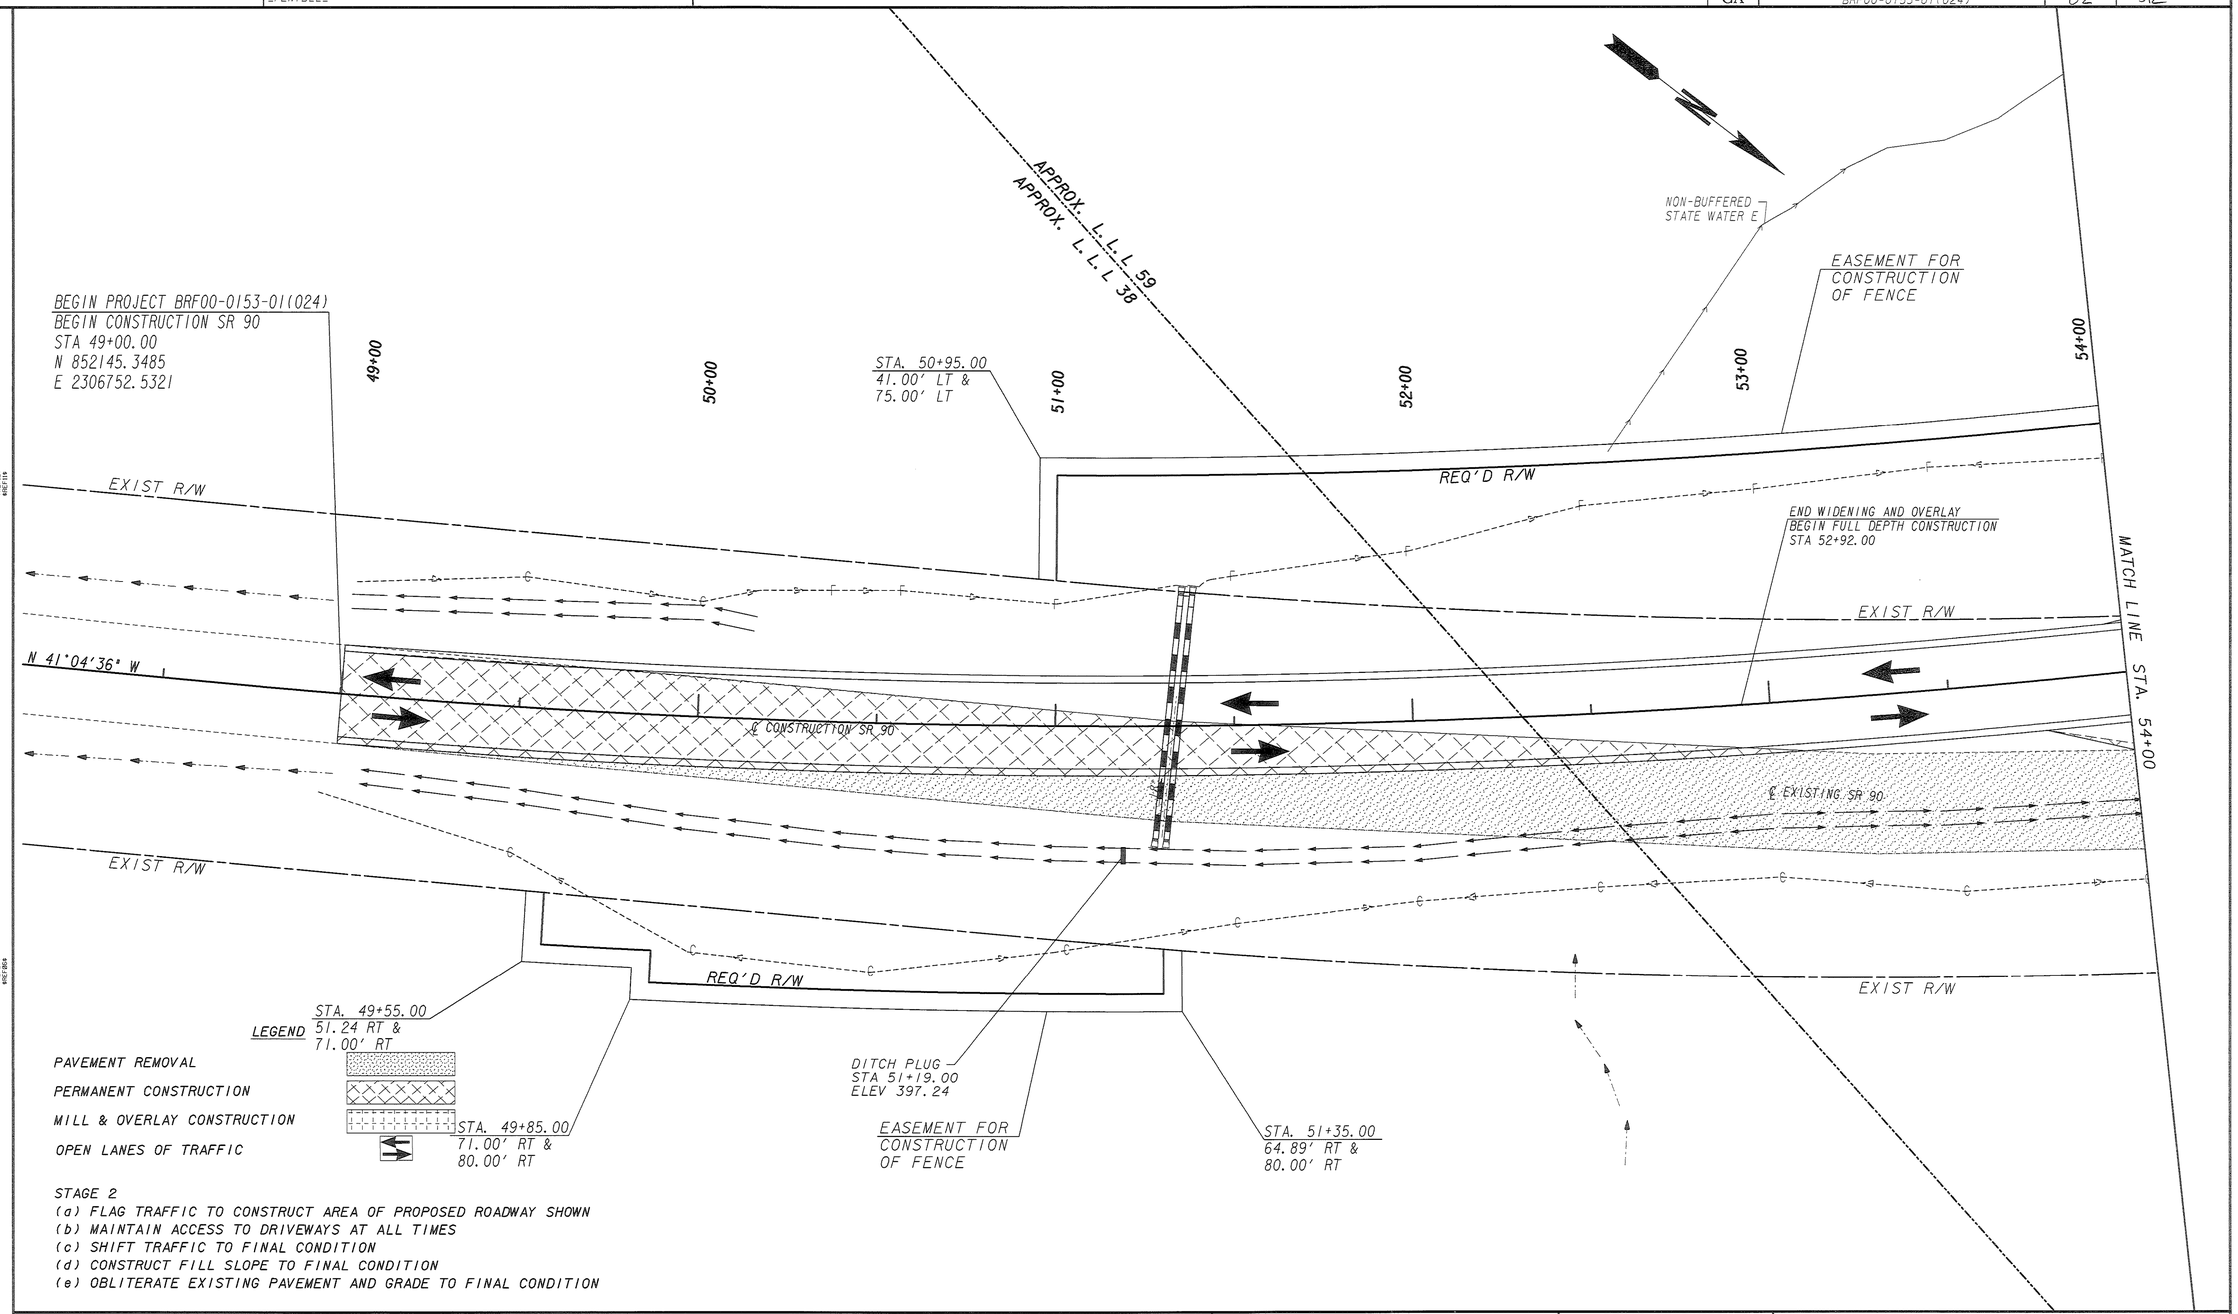

STAGE 2
(a) FLAG TRAFFIC TO CONSTRUCT AREA OF PROPOSED ROADWAY SHOWN
(b) MAINTAIN ACCESS TO DRIVEWAYS AT ALL TIMES
(c) SHIFT TRAFFIC TO FINAL CONDITION
(d) CONSTRUCT FILL SLOPE TO FINAL CONDITION
(e) OBLITERATE EXISTING PAVEMENT AND GRADE TO FINAL CONDITION

PROPERTY AND EXISTING R/W LINE
REQUIRED R/W LINE
CONSTRUCTION LIMITS
EASEMENT FOR CONSTR & MAINTENANCE OF SLOPES
EASEMENT FOR CONSTR OF SLOPES
EASEMENT FOR CONSTR OF DRIVES

BEGIN LIMIT OF ACCESS.....BLA
END LIMIT OF ACCESS.....ELA
LIMIT OF ACCESS
REQ'D R/W & LIMIT OF ACCESS

Heath & Lineback Engineers
INCORPORATED
2390 CANTON ROAD, BUILDING 200
MARIETTA, GEORGIA 30066-5393
(770)424-1668

SCALE IN FEET
0 20 40 80

REVISION DATES

STATE OF GEORGIA
DEPARTMENT OF TRANSPORTATION
OFFICE: PROGRAM DELIVERY

CONSTRUCTION STAGING PLAN

STAGE 2 - SR 90 AT CSX RAILROAD

DRAWING No. 19-047