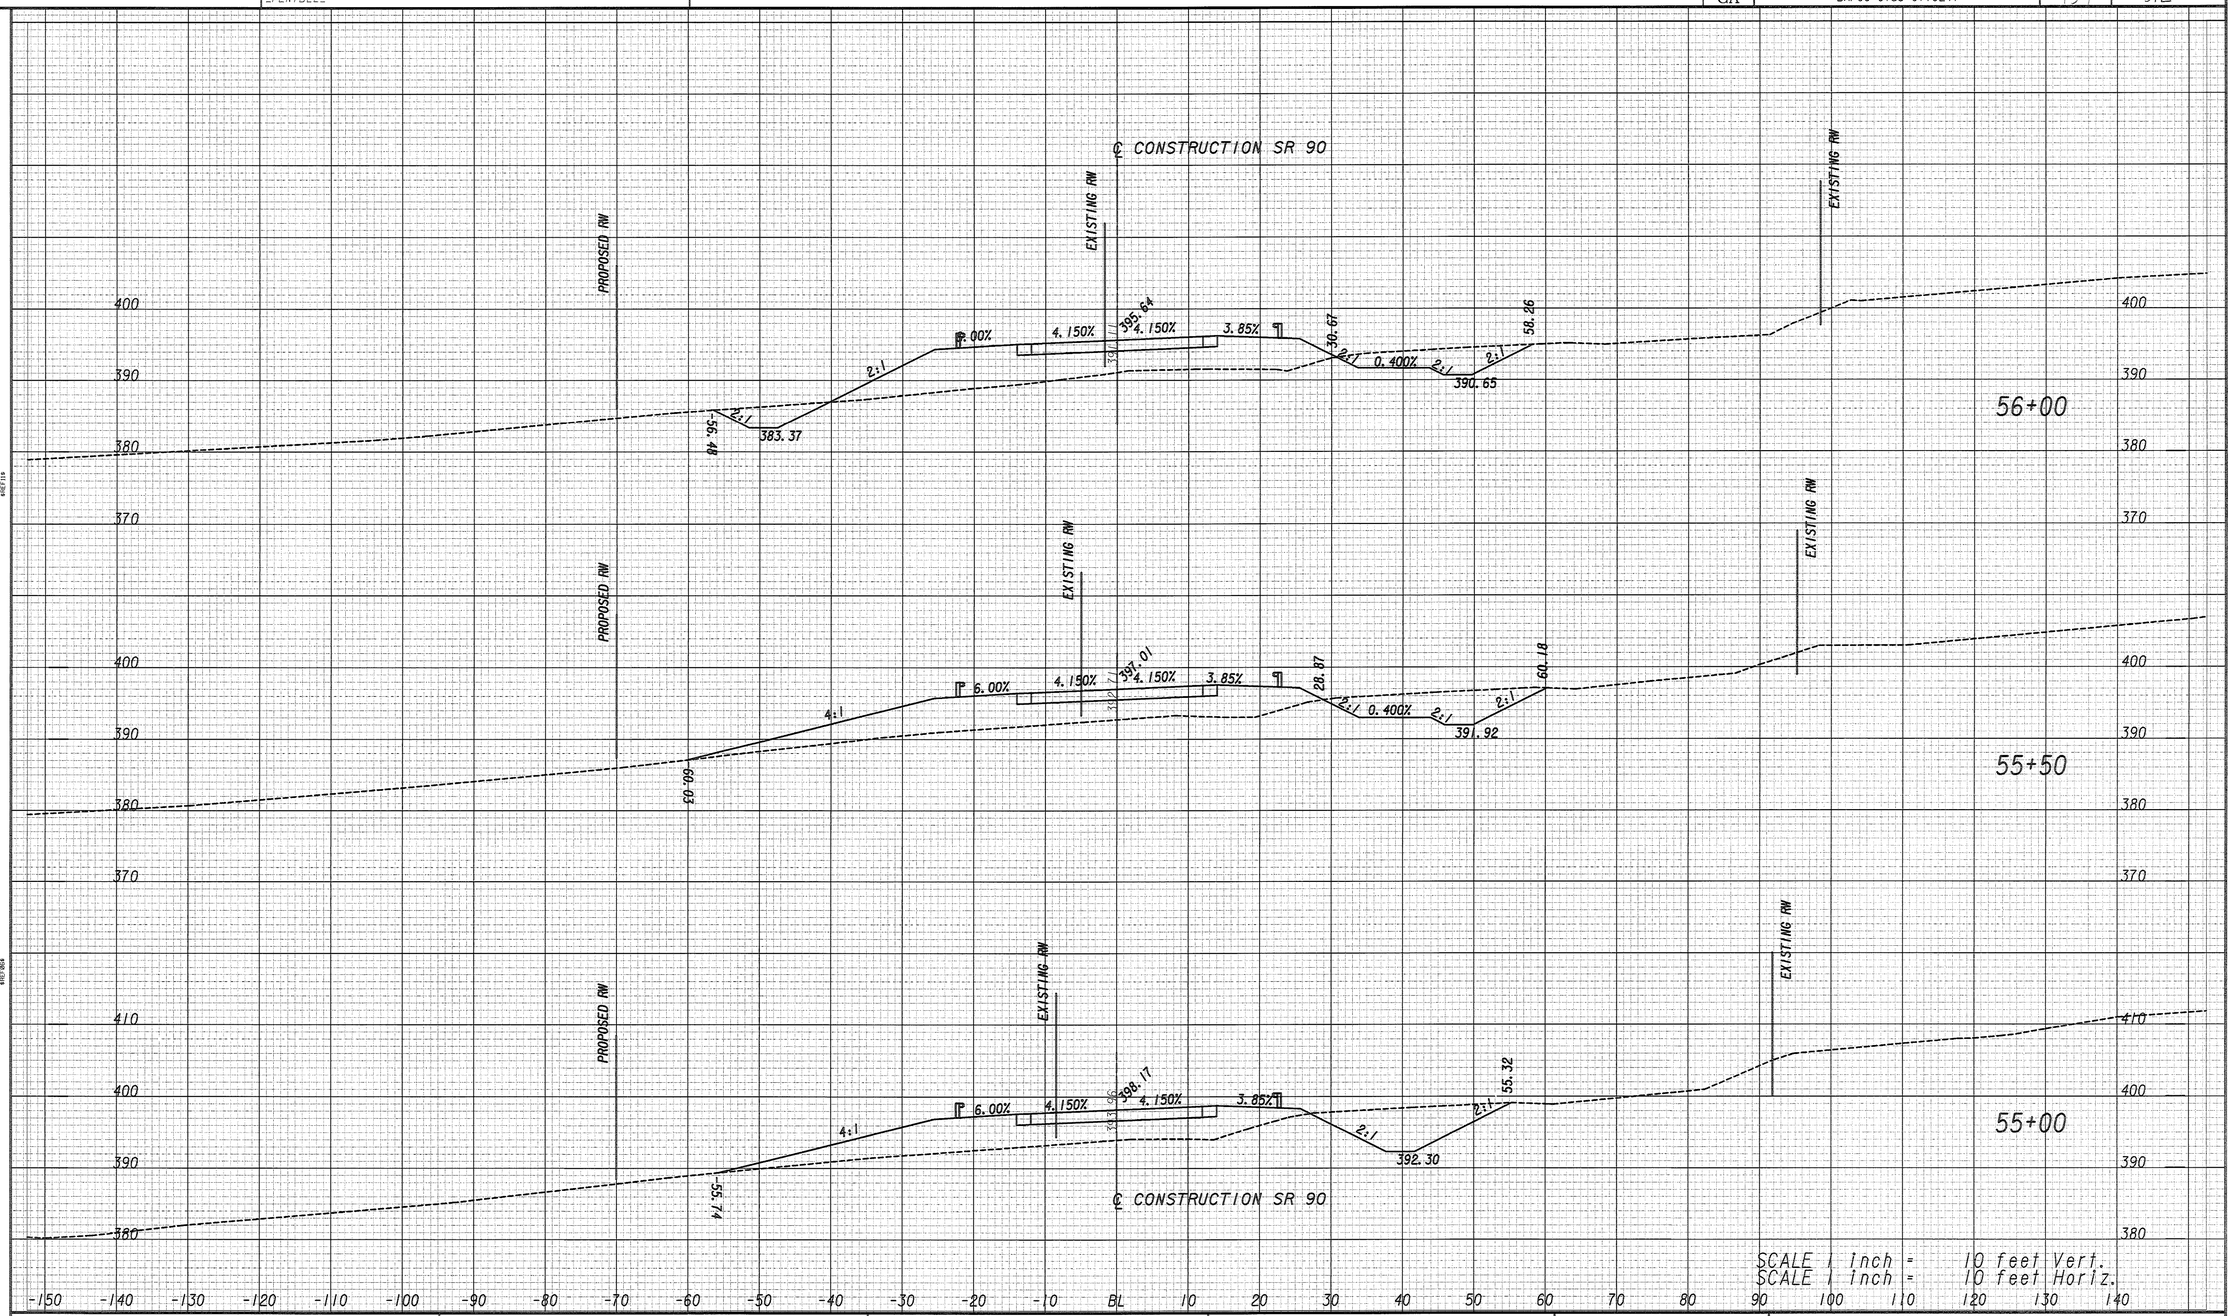

SCALE 1 Inch =	10 feet Vert.
SCALE 1 Inch =	10 feet Horiz.

REVISION DATES

Heath & Lineback Engineers
INCORPORATED
2390 CANTON ROAD, BUILDING 200
MARIETTA, GEORGIA 30066-5393

STATE OF GEORGIA
DEPARTMENT OF TRANSPORTATION
OFFICE: PROGRAM DELIVERY

CROSS SECTIONS
SR 90

SR 90 AT CSX RAILROAD

DRAWING No. 23-005

1/5/2009 SUXSEW