6/20/2013 12:16:13 PM PRF
USER:tjordan _PENTBLL_

j:\2008030\200803009\322285\dgn\322285xs01.dgn

STATE	PROJECT NUMBER	SHEET NO.	TOTAL SHEETS
GA	BRF00-0153-01(024)	143	312

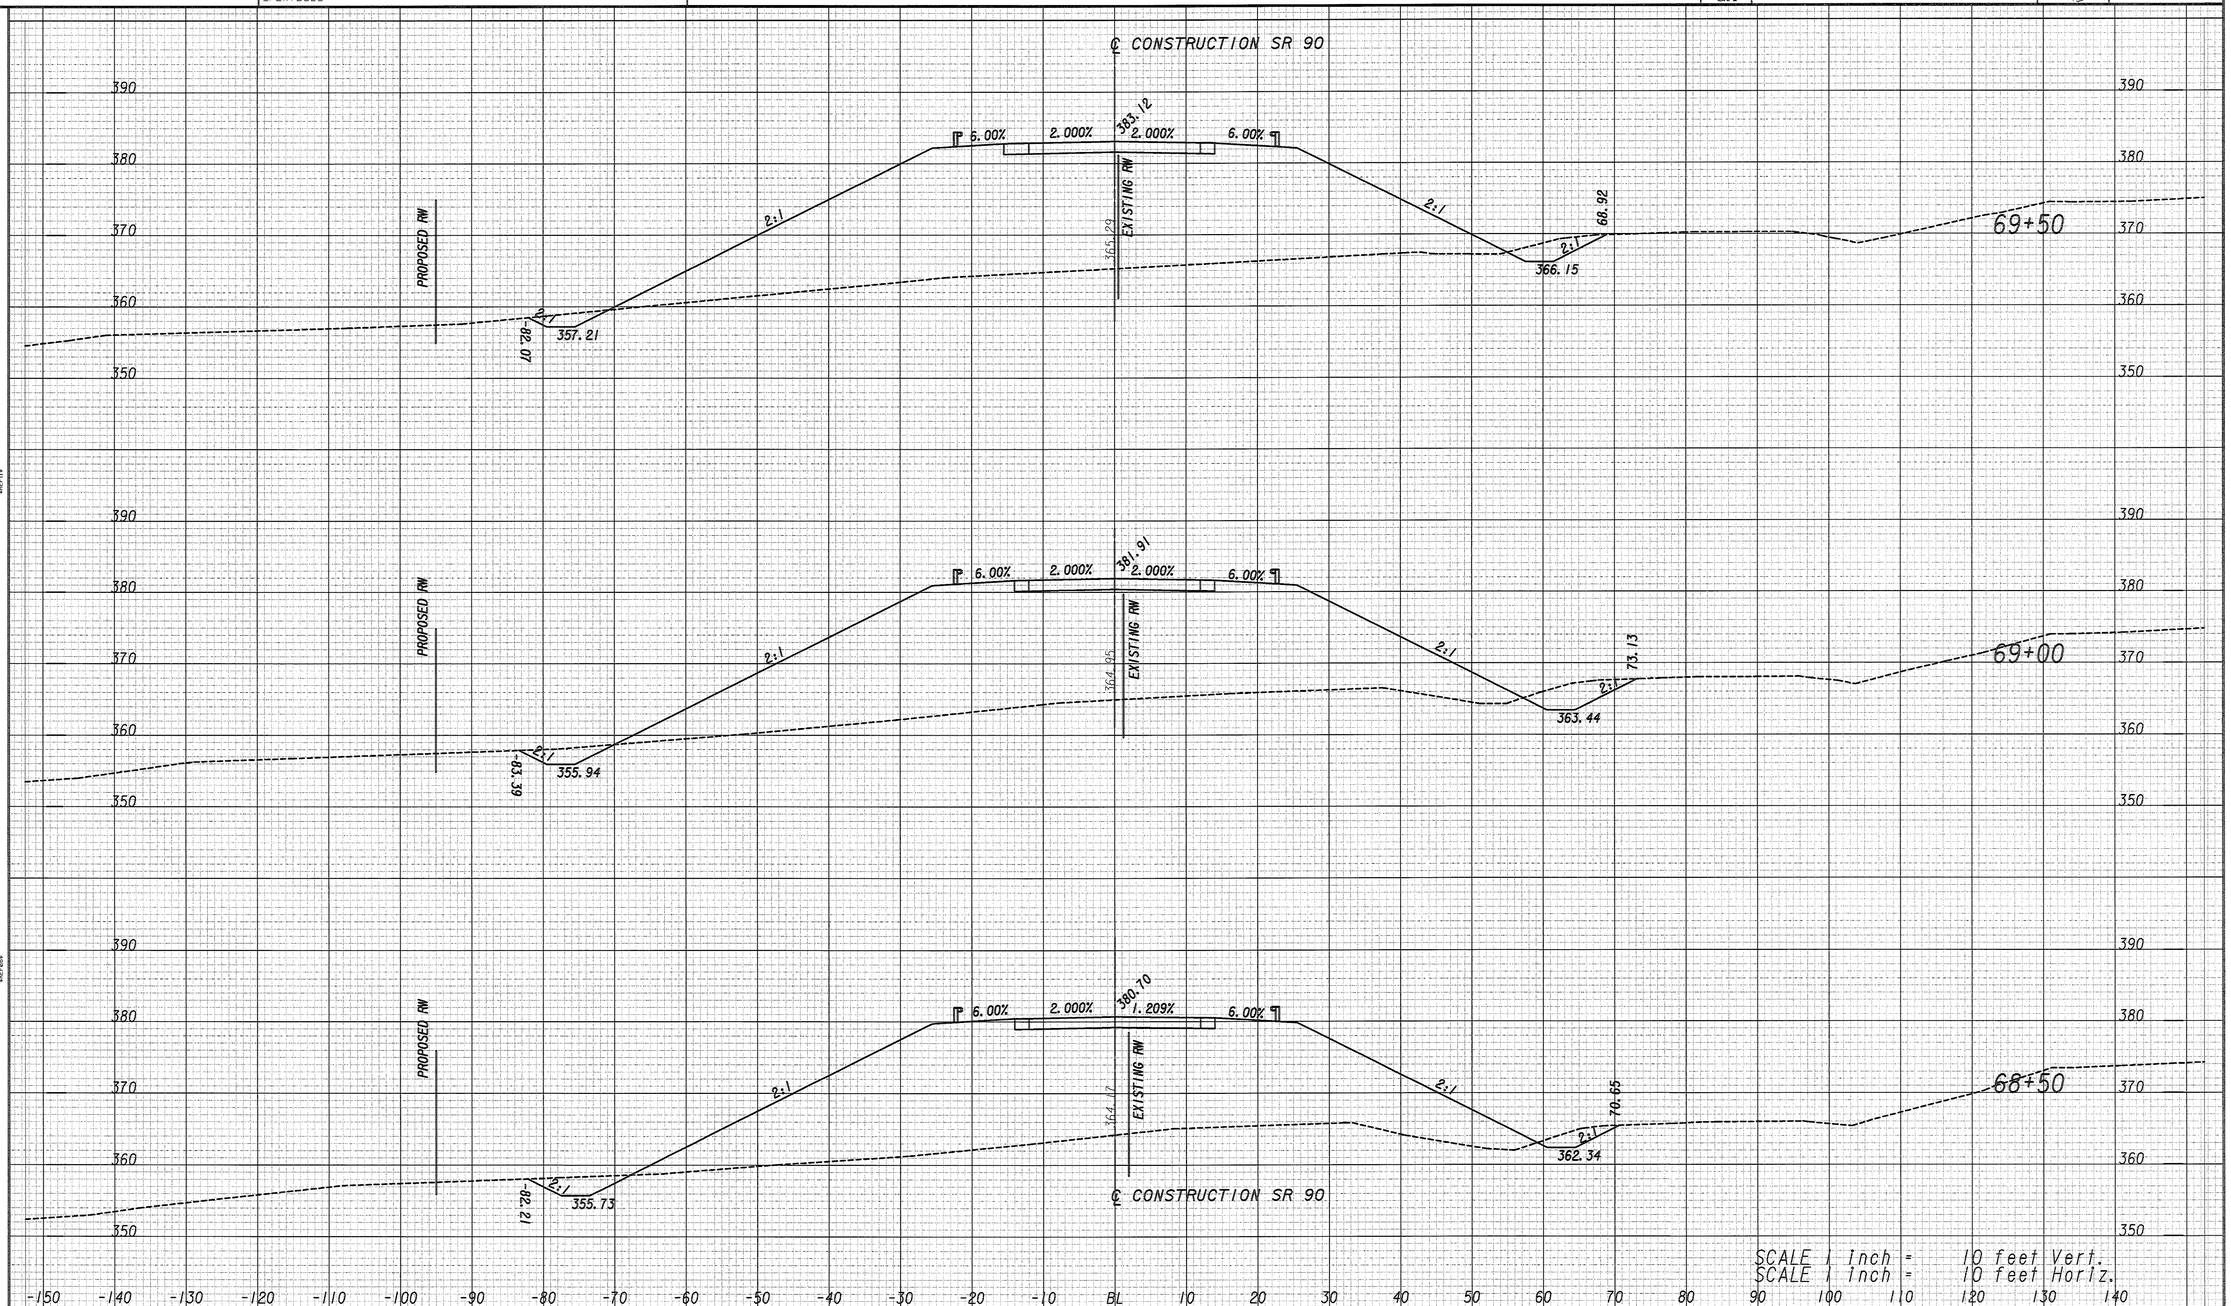

Heath & Lineback Engineers
INCORPORATED
2390 CANTON ROAD, BUILDING 200
MARIETTA, GEORGIA 30066-5393

REVISION DATES		
SCALE 1 Inch = 10 feet Vert.		
SCALE 1 Inch = 10 feet Horiz.		

STATE OF GEORGIA
DEPARTMENT OF TRANSPORTATION
OFFICE: PROGRAM DELIVERY

CROSS SECTIONS
SR 90

SR 90 AT CSX RAILROAD

DRAWING No. 23-014

1/5/2009 SUXSEW