6/20/2013 12:16:14 PM $PRFs
USER:tjordan _PENTBLL_
j:\2008030\200803001 9\322285\dgn\322285xs01.dgn

| STATE | PROJECT NUMBER | SHEET NO. | TOTAL SHEETS |
|---|---|---|---|
| GA | BRF00-0153-01(024) | 162 | 312 |

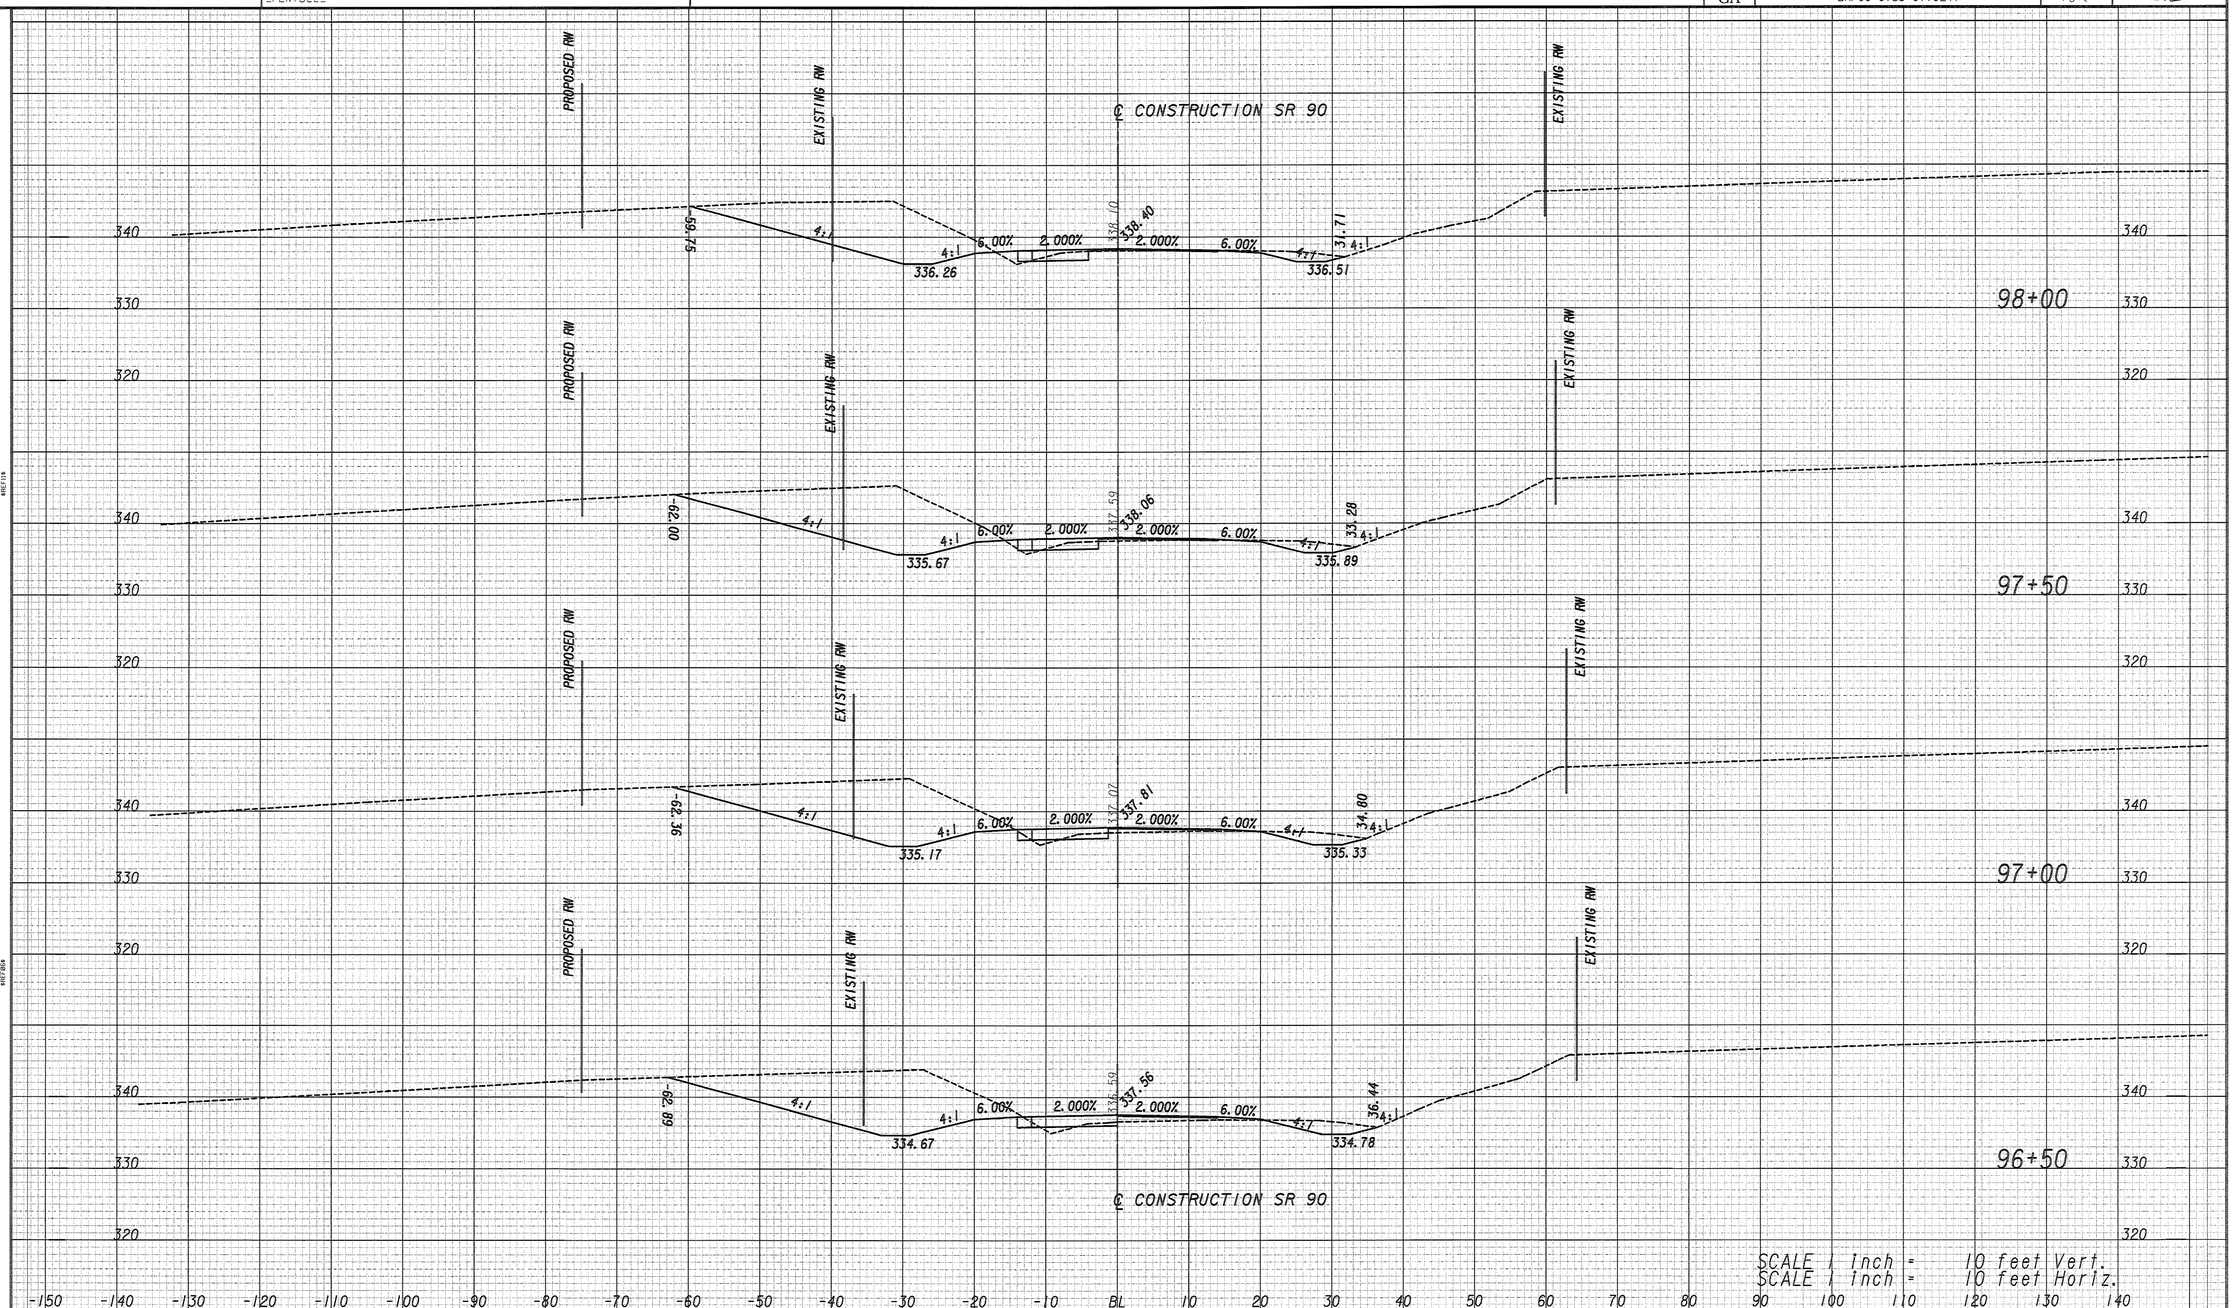


| | |
|---|---|
| SCALE 1 Inch = | 10 feet Vert. |
| SCALE 1 Inch = | 10 feet Horiz. |

REVISION DATES

Heath & Lineback Engineers
INCORPORATED
2390 CANTON ROAD, BUILDING 200
MARIETTA, GEORGIA 30066-5393

STATE OF GEORGIA
DEPARTMENT OF TRANSPORTATION
OFFICE: PROGRAM DELIVERY

# CROSS SECTIONS
# SR 90

SR 90 AT CSX RAILROAD

DRAWING No. 23-033

1/5/2009 SUXSEW