6/20/2013 12:16:14 PM PRF
USER:tjordan _PENTBLL_
j:\2008030\200803001 9\322285\dgn\322285xs01.dgn

STATE	PROJECT NUMBER	SHEET NO.	TOTAL SHEETS
GA	BRF00-0153-01(024)	169	312

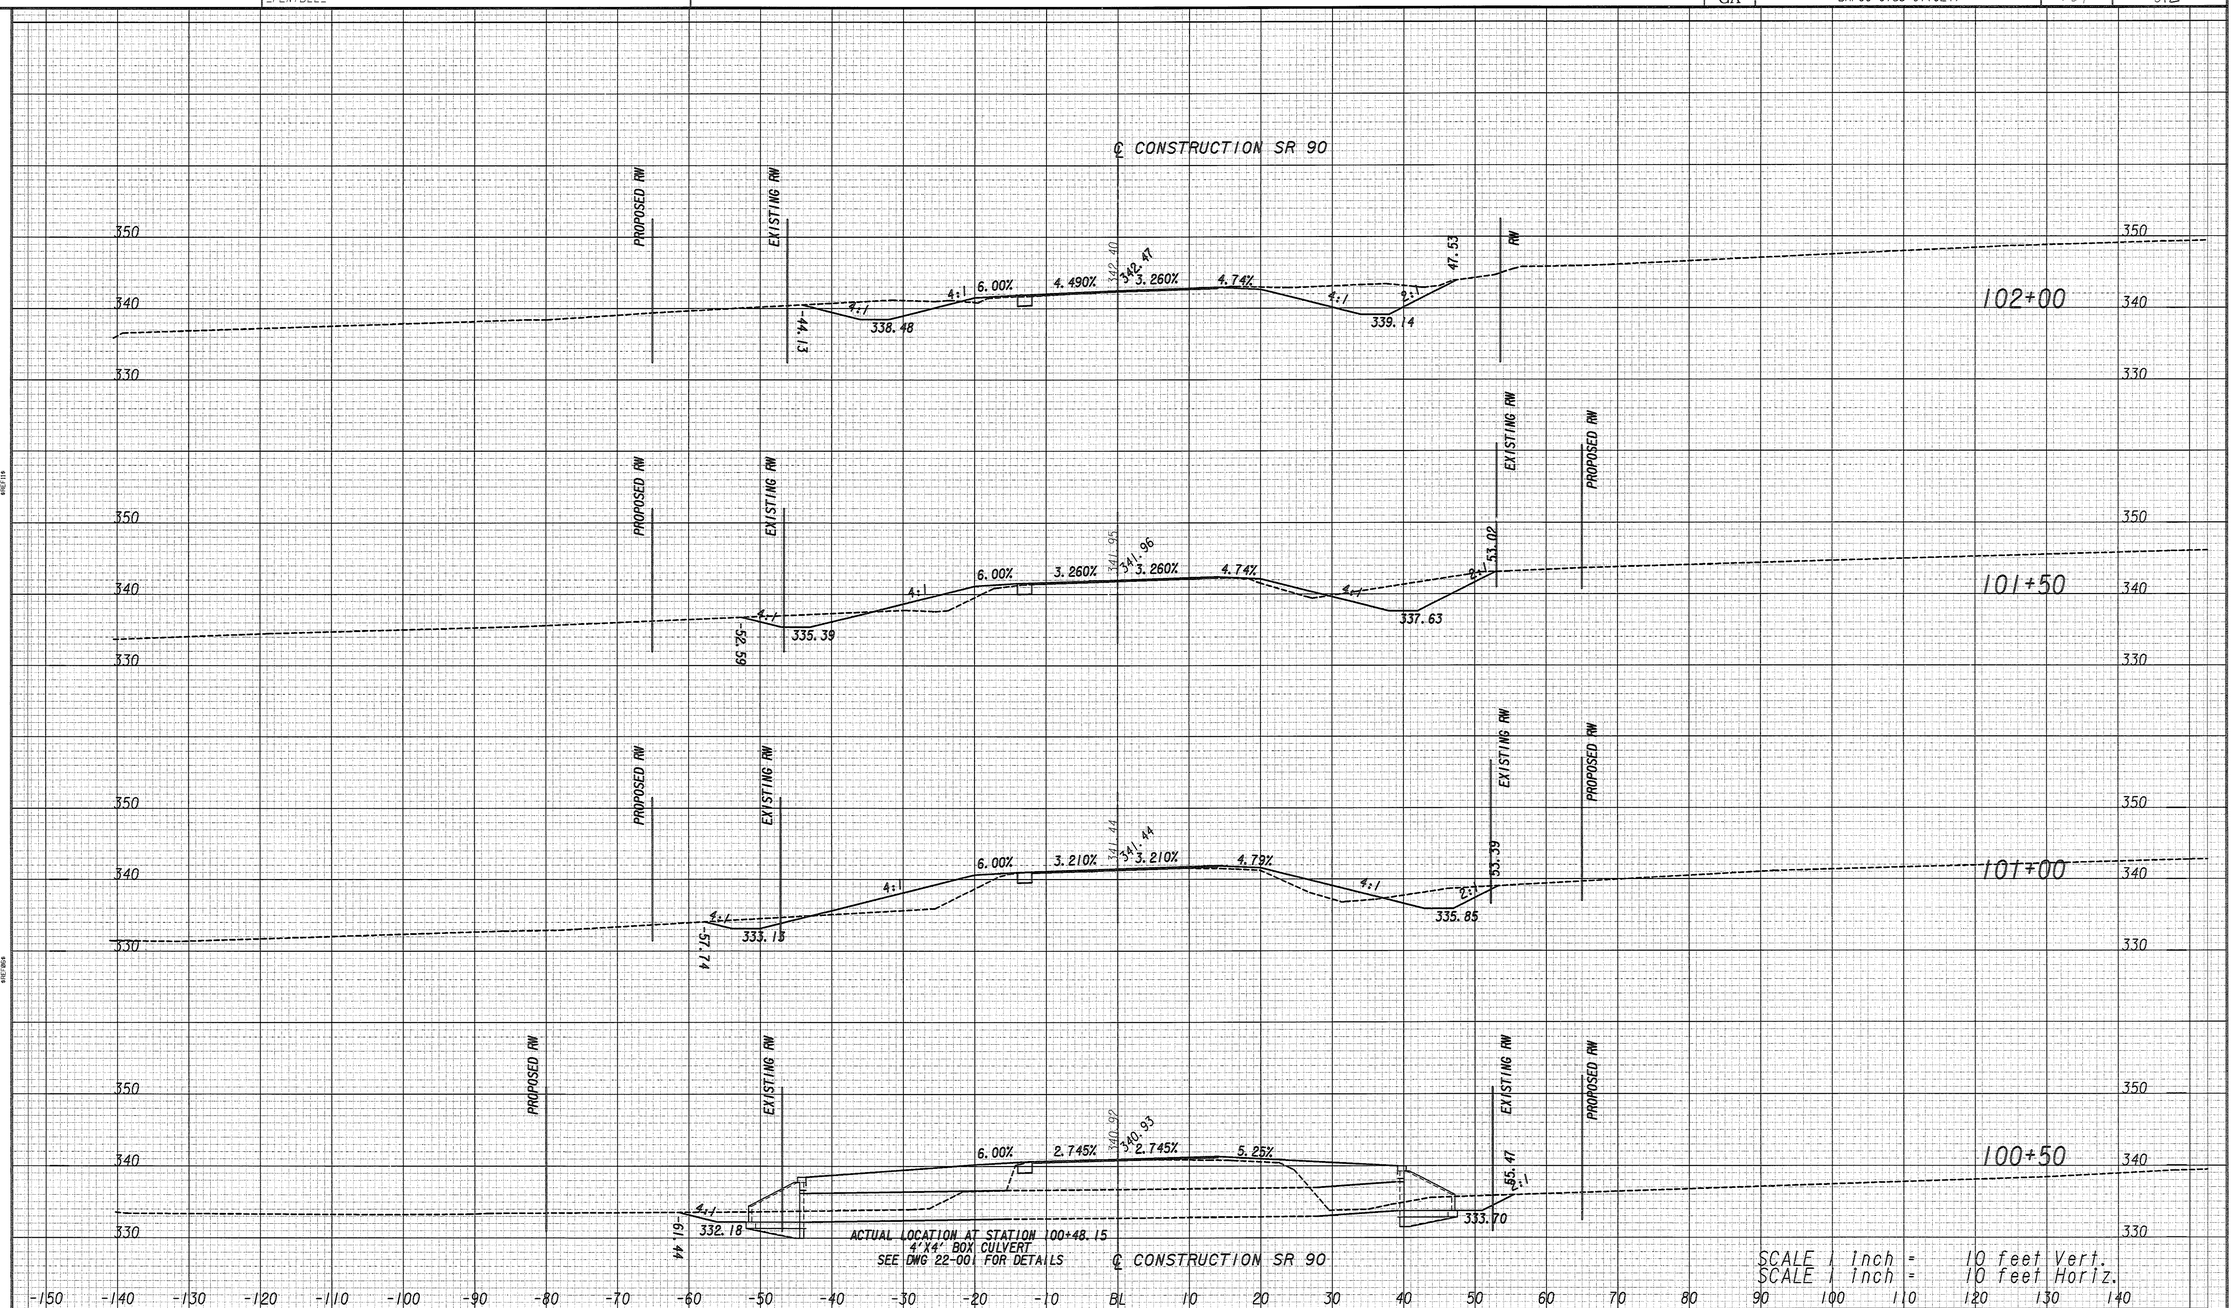

SCALE 1 Inch =	10 feet Vert.
SCALE 1 Inch =	10 feet Horiz.

REVISION DATES

Heath & Lineback Engineers
INCORPORATED
2390 CANTON ROAD, BUILDING 200
MARIETTA, GEORGIA 30066-5393

STATE OF GEORGIA
DEPARTMENT OF TRANSPORTATION
OFFICE: PROGRAM DELIVERY

CROSS SECTIONS
SR 90

SR 90 AT CSX RAILROAD

DRAWING No. 23-035

1/5/2009 SUXSEW