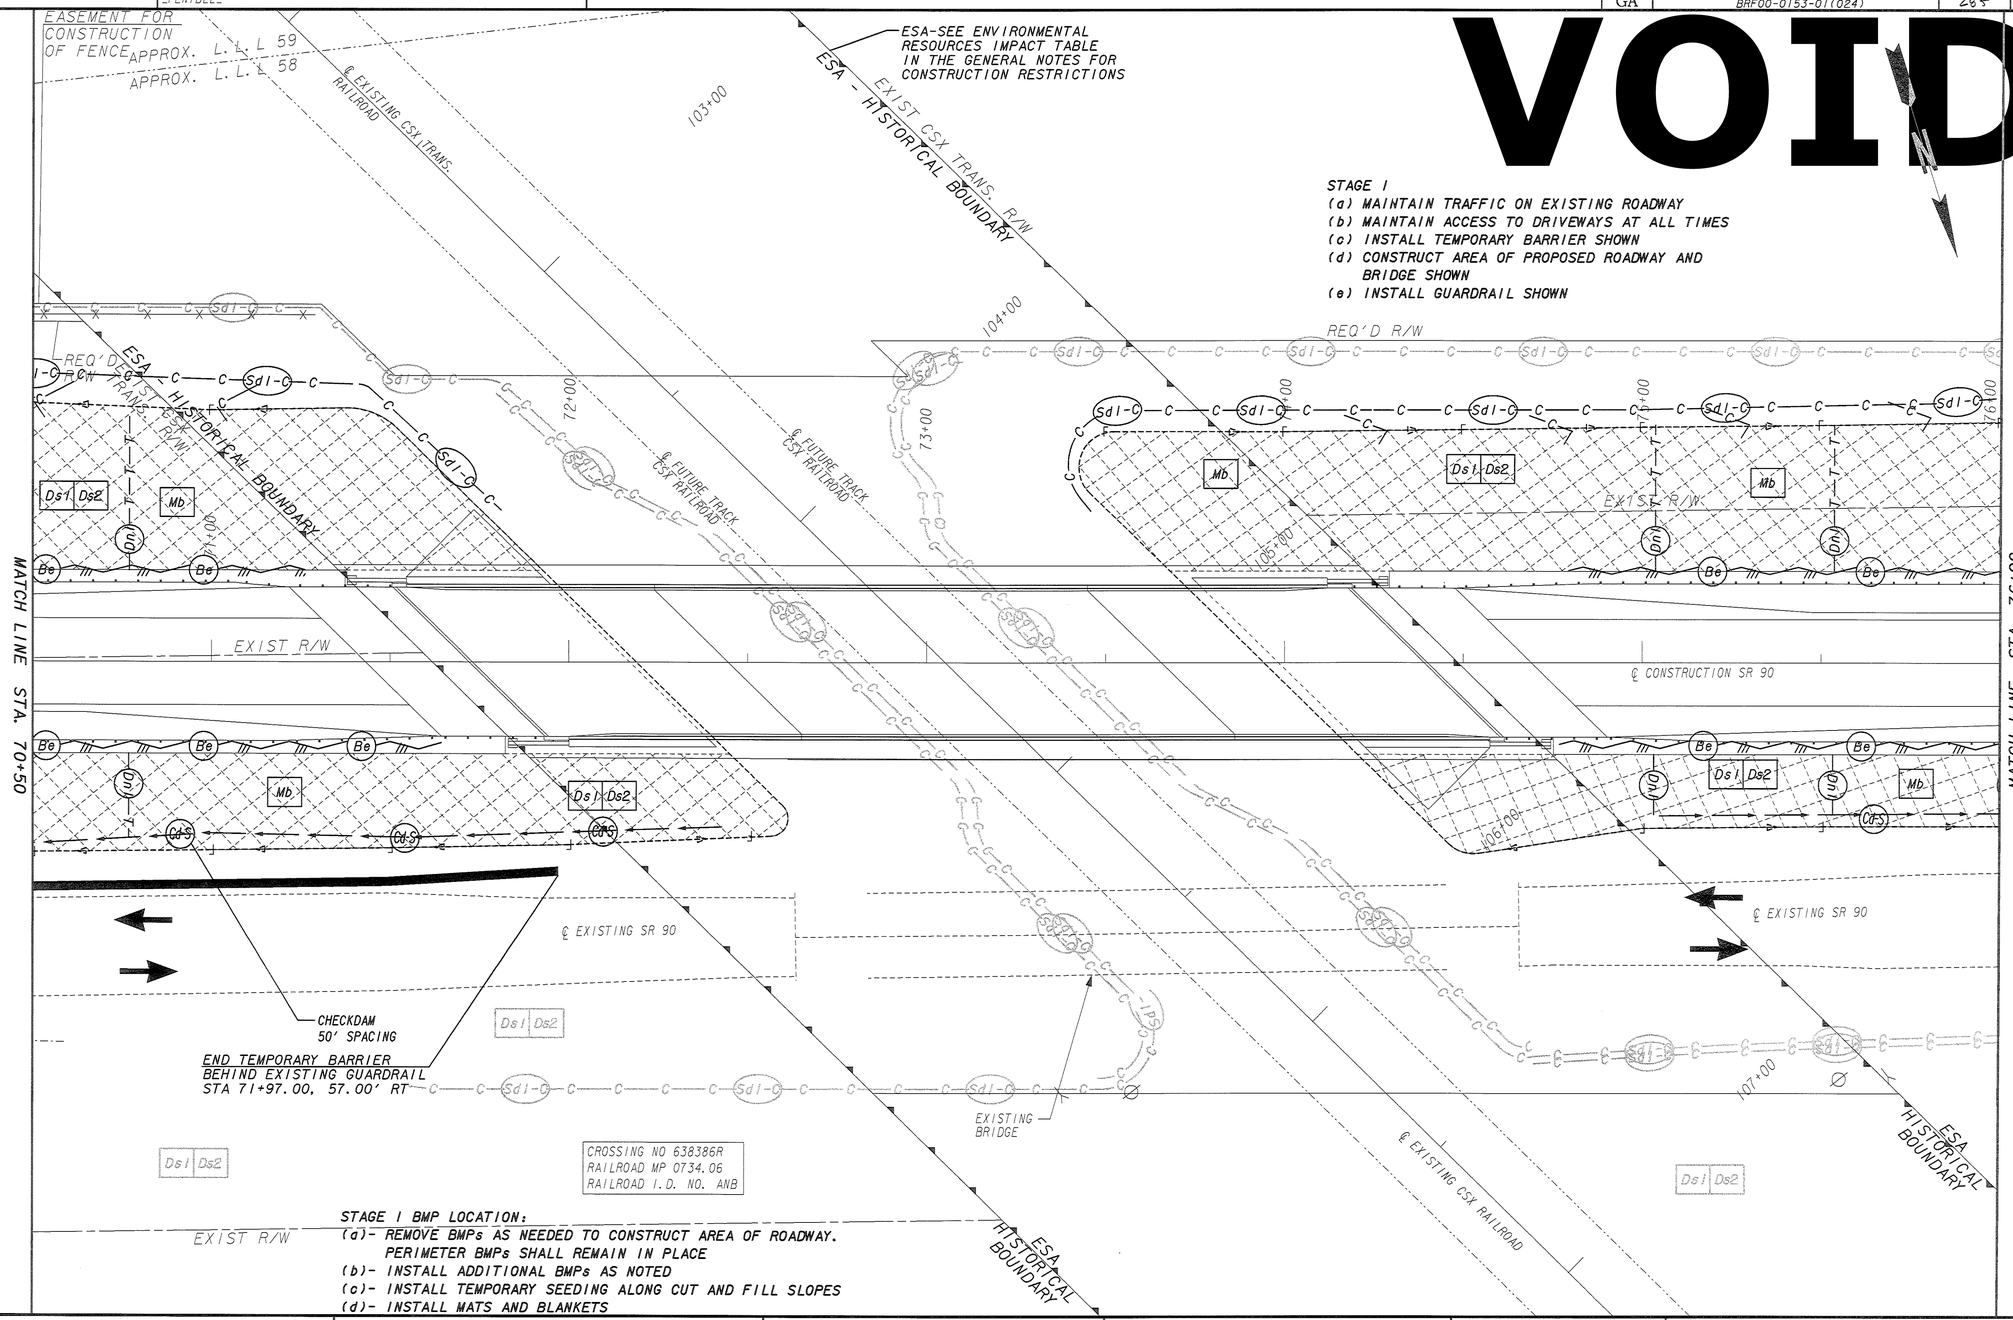

STAGE I BMP LOCATION:
(a)- REMOVE BMPs AS NEEDED TO CONSTRUCT AREA OF ROADWAY. PERIMETER BMPs SHALL REMAIN IN PLACE
(b)- INSTALL ADDITIONAL BMPs AS NOTED
(c)- INSTALL TEMPORARY SEEDING ALONG CUT AND FILL SLOPES
(d)- INSTALL MATS AND BLANKETS

PROPERTY AND EXISTING R/W LINE
REQUIRED R/W LINE
CONSTRUCTION LIMITS
EASEMENT FOR CONSTR & MAINTENANCE OF SLOPES
EASEMENT FOR CONSTR OF SLOPES
EASEMENT FOR CONSTR OF DRIVES

BEGIN LIMIT OF ACCESS.....BLA
END LIMIT OF ACCESS.....ELA
LIMIT OF ACCESS
REQ'D R/W & LIMIT OF ACCESS

Heath & Lineback Engineers INCORPORATED
2390 CANTON ROAD, BUILDING 200
MARIETTA, GEORGIA 30066-5393
(770)424-1668

SCALE IN FEET
0 20 40 80

REVISION DATES

STATE OF GEORGIA
DEPARTMENT OF TRANSPORTATION
OFFICE: PROGRAM DELIVERY

BMP LOCATION DETAILS STAGE I

SR 90 AT CSX RAIL ROAD

DRAWING No. 54-015

1/5/2009 GPLN