STATE	PROJECT NUMBER	SHEET NO.	TOTAL SHEETS
GA.	STP-164-1(36)	1	302

DEPARTMENT OF TRANSPORTATION
STATE OF GEORGIA

PLAN AND PROFILE OF PROPOSED WIDENING & RECONSTRUCTION OF GA SR 34 FROM GA SR 154 TO FISCHER ROAD
COWETA COUNTY
FEDERAL AID PROJECT

STP-164-1(36): PI 322340
BHF-164-1(37): PI 322345

FEDERAL ROUTE N/A
STATE ROUTE # 34

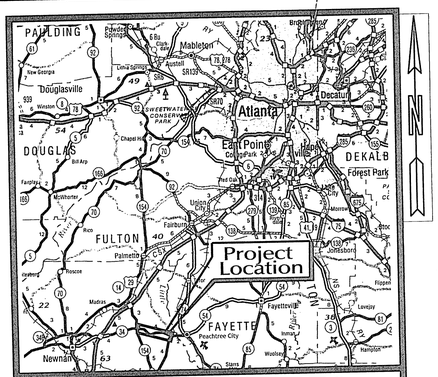

LOCATION SKETCH

DESIGN DATA:
TRAFFIC A.D.T.: 32,000 (2004)
TRAFFIC A.D.T.: 48,800 (2024)
TRAFFIC D.H.V.: 4240
DIRECTIONAL DIST.: 60%/40%
% TRUCKS: 6%
24 HR. TRUCKS %: 8%
SPEED DESIGN: 55 mph
PROJECT DESIGNATION: EXEMPT
FUNCTIONAL CLASSIFICATION: RURAL PRINCIPAL ARTERIAL

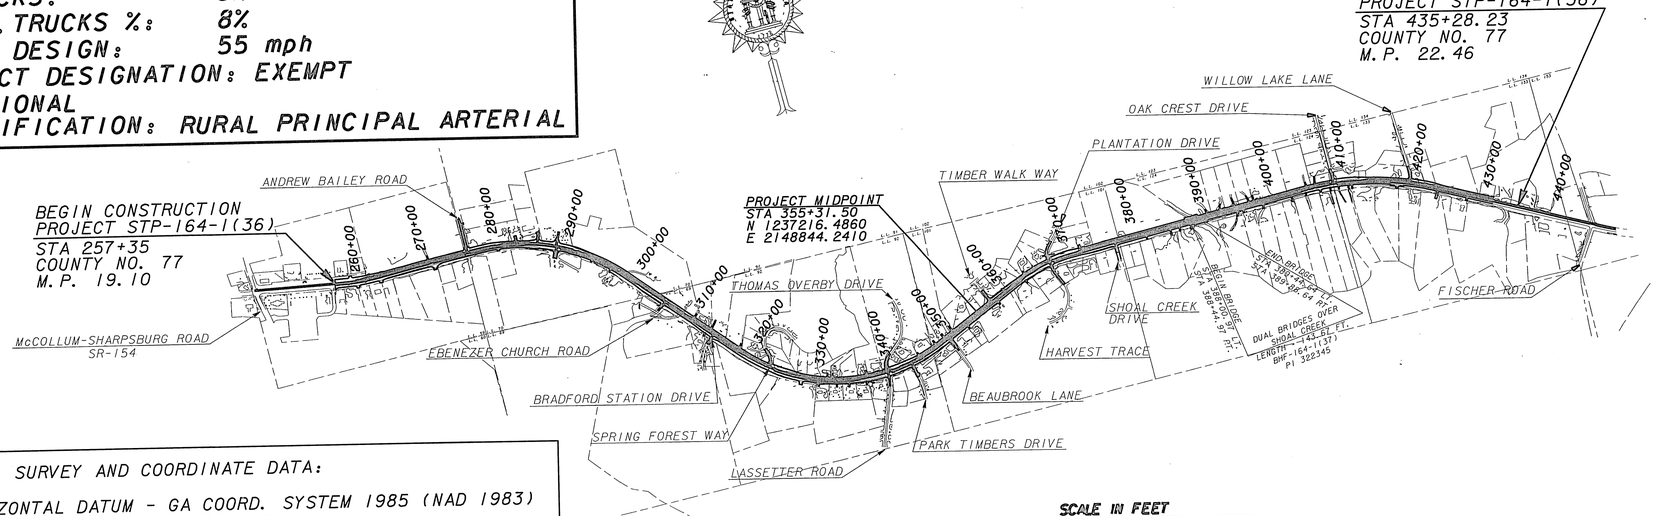

SURVEY AND COORDINATE DATA:

HORIZONTAL DATUM - GA COORD. SYSTEM 1985 (NAD 1983)
VERTICAL DATUM - NAVD 1988
COORDINATE ZONE - GEORGIA WEST

NOTE:
ALL REFERENCES IN THIS DOCUMENT, WHICH INCLUDES ALL PAPERS, WRITINGS, DOCUMENTS, DRAWINGS, OR PHOTOGRAPHS USED, OR TO BE USED IN CONNECTION WITH THIS DOCUMENT, TO " STATE HIGHWAY DEPARTMENT OF GEORGIA ", "STATE HIGHWAY DEPARTMENT ", GEORGIA STATE HIGHWAY DEPARTMENT ", " HIGHWAY DEPARTMENT ", OR " DEPARTMENT " WHEN THE CONTEXT THEREOF MEANS THE STATE HIGHWAY DEPARTMENT OF GEORGIA MEAN, AND SHALL BE DEEMED TO MEAN THE DEPARTMENT OF TRANSPORTATION.

THE DATA, TOGETHER WITH ALL OTHER INFORMATION SHOWN ON THESE PLANS OR IN ANYWAY INDICATED THEREBY, WHETHER BY DRAWINGS OR NOTES, OR IN ANY OTHER MANNER, ARE BASED UPON FIELD INVESTIGATIONS AND ARE BELIEVED TO BE INDICATIVE OF ACTUAL CONDITIONS. HOWEVER, THE SAME ARE SHOWN AS INFORMATION ONLY, ARE NOT GUARANTEED, AND DO NOT BIND THE DEPARTMENT OF TRANSPORTATION IN ANY WAY. THE ATTENTION OF BIDDER IS SPECIFICALLY DIRECTED TO SUBSECTIONS 102.04, 102.05, AND 104.03 OF THE SPECIFICATIONS.

LENGTH OF PROJECT
COUNTY NO. 77
COWETA COUNTY

	STP-164-1(36) MILES	BHF-164-1(37) MILES	TOTAL LENGTH MILES
NET LENGTH OF ROADWAY	3.369	0.000	3.369
NET LENGTH OF BRIDGES	0.000	0.027	0.027
NET LENGTH OF PROJECT	3.369	0.027	3.396
NET LENGTH OF EXCEPTIONS	0.000	0.000	0.000
GROSS LENGTH OF PROJECT	3.369	0.027	3.396

THIS PROJECT IS LOCATED 100% IN COWETA COUNTY AND CONGRESSIONAL DISTRICT 8

Architecture
Engineering
Construction
2957 Clairmont Road, Suite 500
Atlanta, Georgia 30329
(404) 329-5900

GEORGIA REGISTERED No. #24698 PROFESSIONAL ENGINEER STEVEN T. POOLE
7/7/2003

LOCATION & DESIGN APPROVAL. DATE: MAY 16, 2000

RECOMMENDED FOR SUBMISSION BY: James M. Davidson, P.E.
DESIGN GROUP MANAGER

SUBMITTED BY: Donald M Ron
STATE ROAD AND AIRPORT DESIGN ENGINEER

8/15/03 — Frank L. Danchetz
DATE — CHIEF ENGINEER

PLANS COMPLETED 6-30-03	11/14/03: 1, 210B
REVISIONS	11/18/03: 1, 5
9/5/03: SHTS 1, 3, 19, 148-152, 154-157, 265, 273, 275, 286	1/05/04: 1, 16, 25, 27, 30, 31, 32, 34, 37, 93, 108, 257, 262.
9/12/03: SHEETS 1, 2, 3, 10, 18, 164A	5/22/04: 1, 3, 17, 172, 173, 175, 176, 177
10/1/03: SHEETS 1, 3, 18	8/30/04: 1, 3, 10, 11, 13, 17, 36, 81, 115, 116, 151
10/10/03: SHEETS 1, 3, 29, 137	7/01/05: 1, 3, 36
11/4/03: SHTS. 1, 2, 12, 16, 25, 81, 198A, 212A, 212B, 215A, 222A, 222B, 223A, 223B, 223C, 224A, 224B, 233, 245B, 249, 293A, 301A	

#8