STATE	PROJECT NUMBER	SHEET NO.	TOTAL SHEETS
GA.	STP-164-1(36)	25	302

USE ON CONSTRUCTION 1/5/04

CURVE NO. 1
CONSTR. CENTERLINE
FOR: STATE ROUTE 34
PI STA.: 260+92.596
N 1239853.0320
E 2140629.2647
DELTA: 10°47'31.1"L
DEGREE: 2°00'00.0"
TAN: 270.600'
LENGTH: 539.599'
RADIUS: 2864.789'
PC: 258+21.99
PT: 263+61.60
TRANS. LENGTH: 180
SUPER ELEV. RATE: 0.045

CURVE NO. 2
CONSTR. CENTERLINE
FOR: STATE ROUTE 34
PI STA.: 268+99.139
N 1239865.2760
E 2141437.3160
DELTA: 1°14'18.3" R
DEGREE: 0°15.00.0"
TAN: 247.692'
LENGTH: 495.364'
RADIUS: 22918.312'
PC: 266+51.45
PT: 271+46.81
TRANS. LENGTH: N/A
SUPER ELEV. RATE: N/A

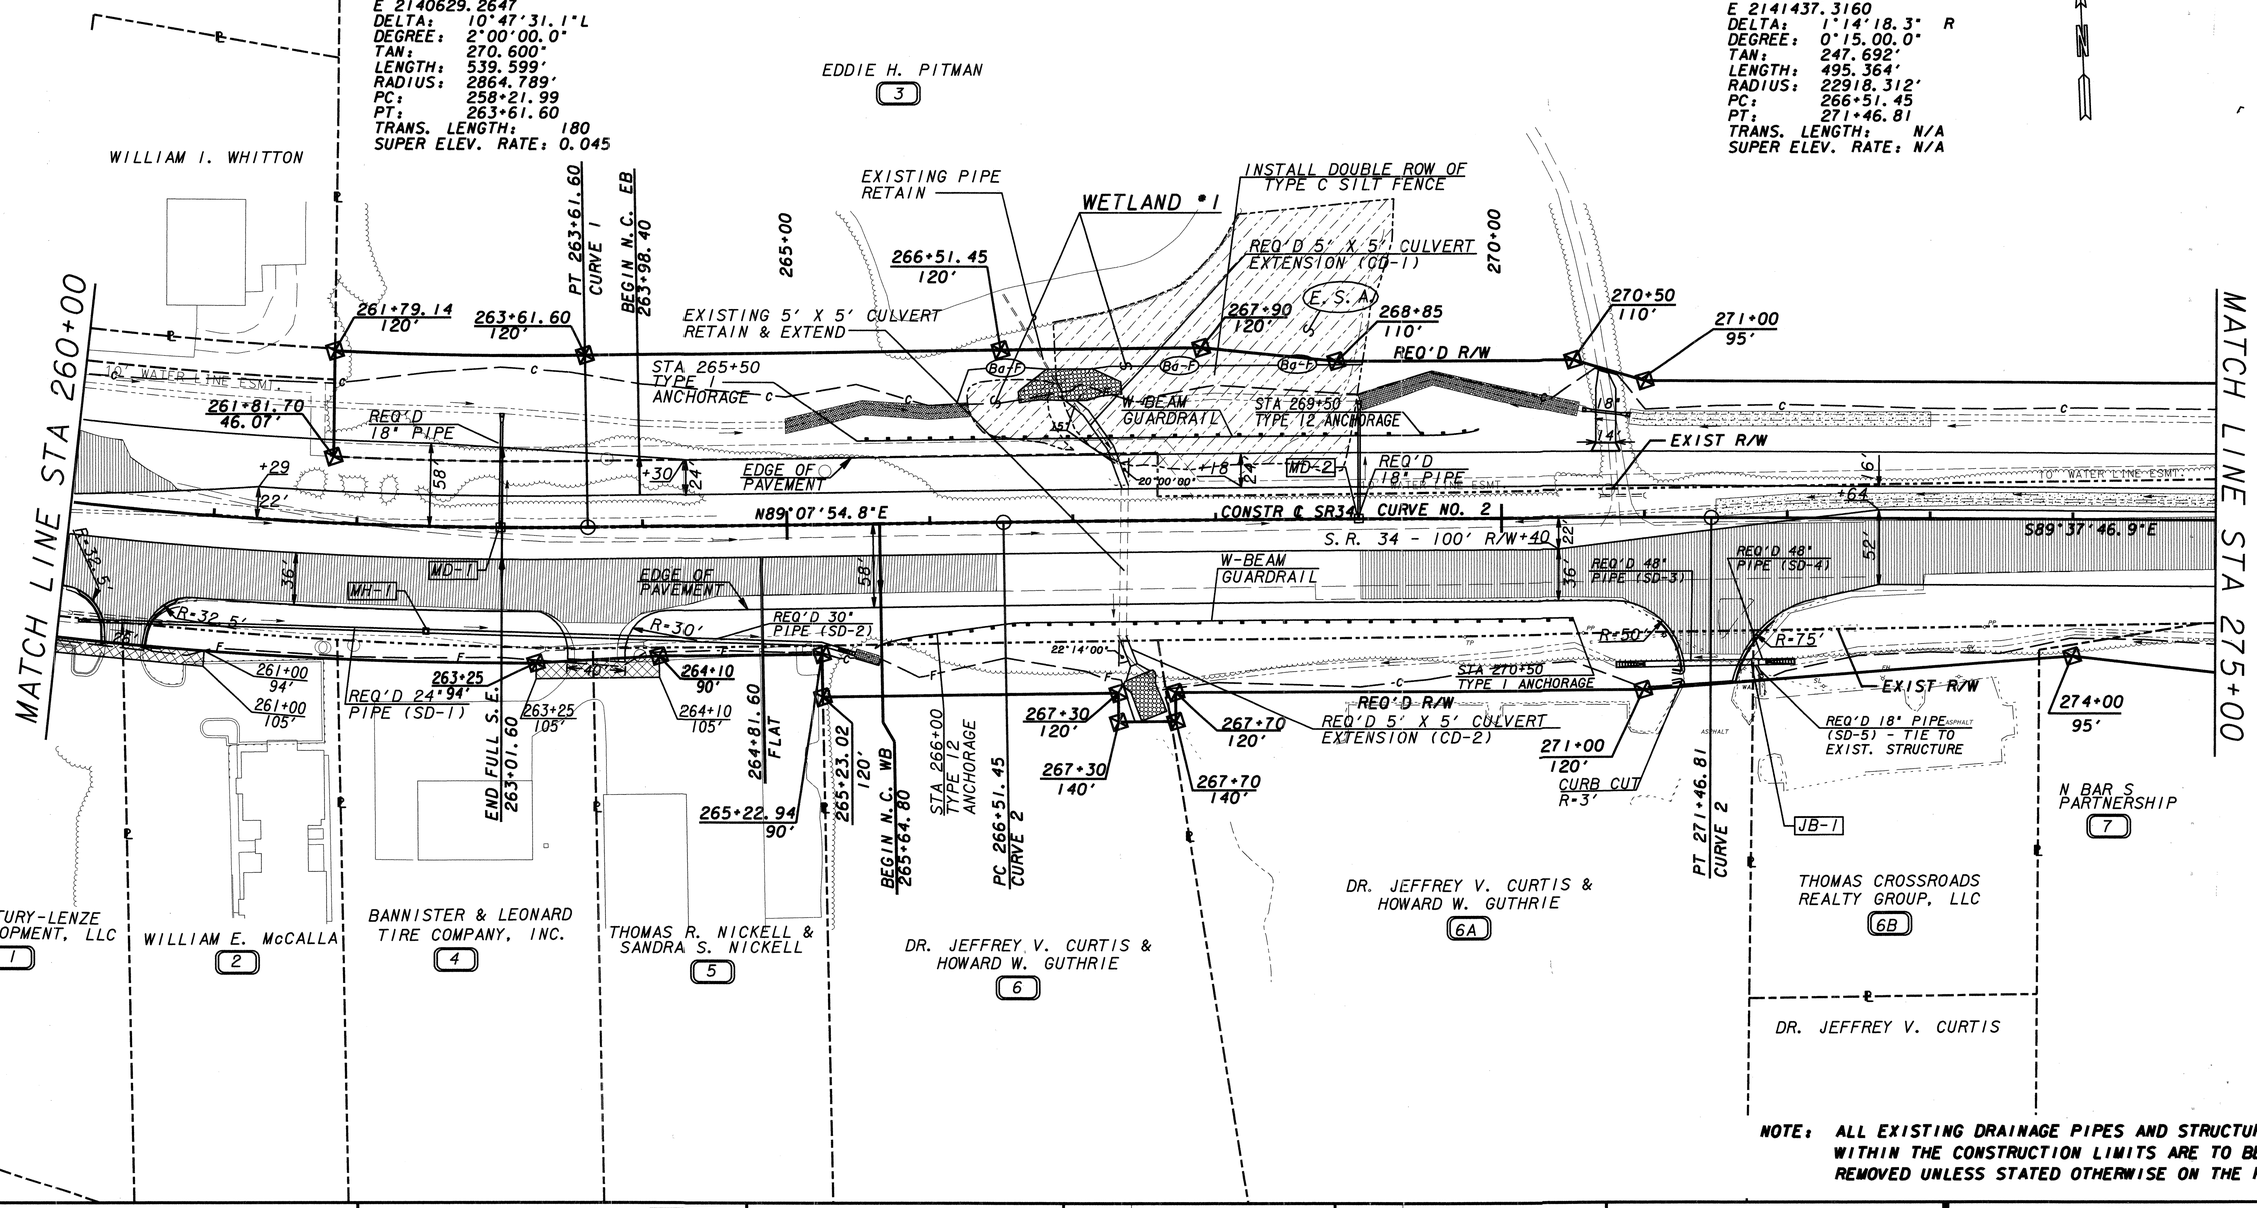

NOTE: ALL EXISTING DRAINAGE PIPES AND STRUCTURES WITHIN THE CONSTRUCTION LIMITS ARE TO BE REMOVED UNLESS STATED OTHERWISE ON THE PLANS.

PROPERTY AND EXISTING R/W LINE
REQUIRED R/W LINE
CONSTRUCTION LIMITS
EASEMENT FOR CONSTR & MAINTENANCE OF SLOPES
EASEMENT FOR CONSTR OF SLOPES
EASEMENT FOR CONSTR OF DRIVES

RIP RAP, TYPE 1
RIP RAP, TYPE 3 (CHANNEL)
ENVIRONMENTALLY SENSITIVE AREA (E.S.A.)
BARRIER FENCE (Ba-F)
EXISTING PAVEMENT TO BE RETAINED

CONCRETE DITCH PAVING

SCALE IN FEET
0 50 100 200

DATE	REVISIONS	DATE	REVISIONS

GEORGIA
DEPARTMENT OF TRANSPORTATION
CONSTRUCTION PLAN
PROJ. STP-164-1(36) COWETA CO.
DATE 6/30/03 SH 2 OF 13
STA. 260+00 TO STA. 275+00

DGN$SPECIFICATION$$$$$$$$$$$$$$$$$$$$$
SHOWDATETIME$$$$$$