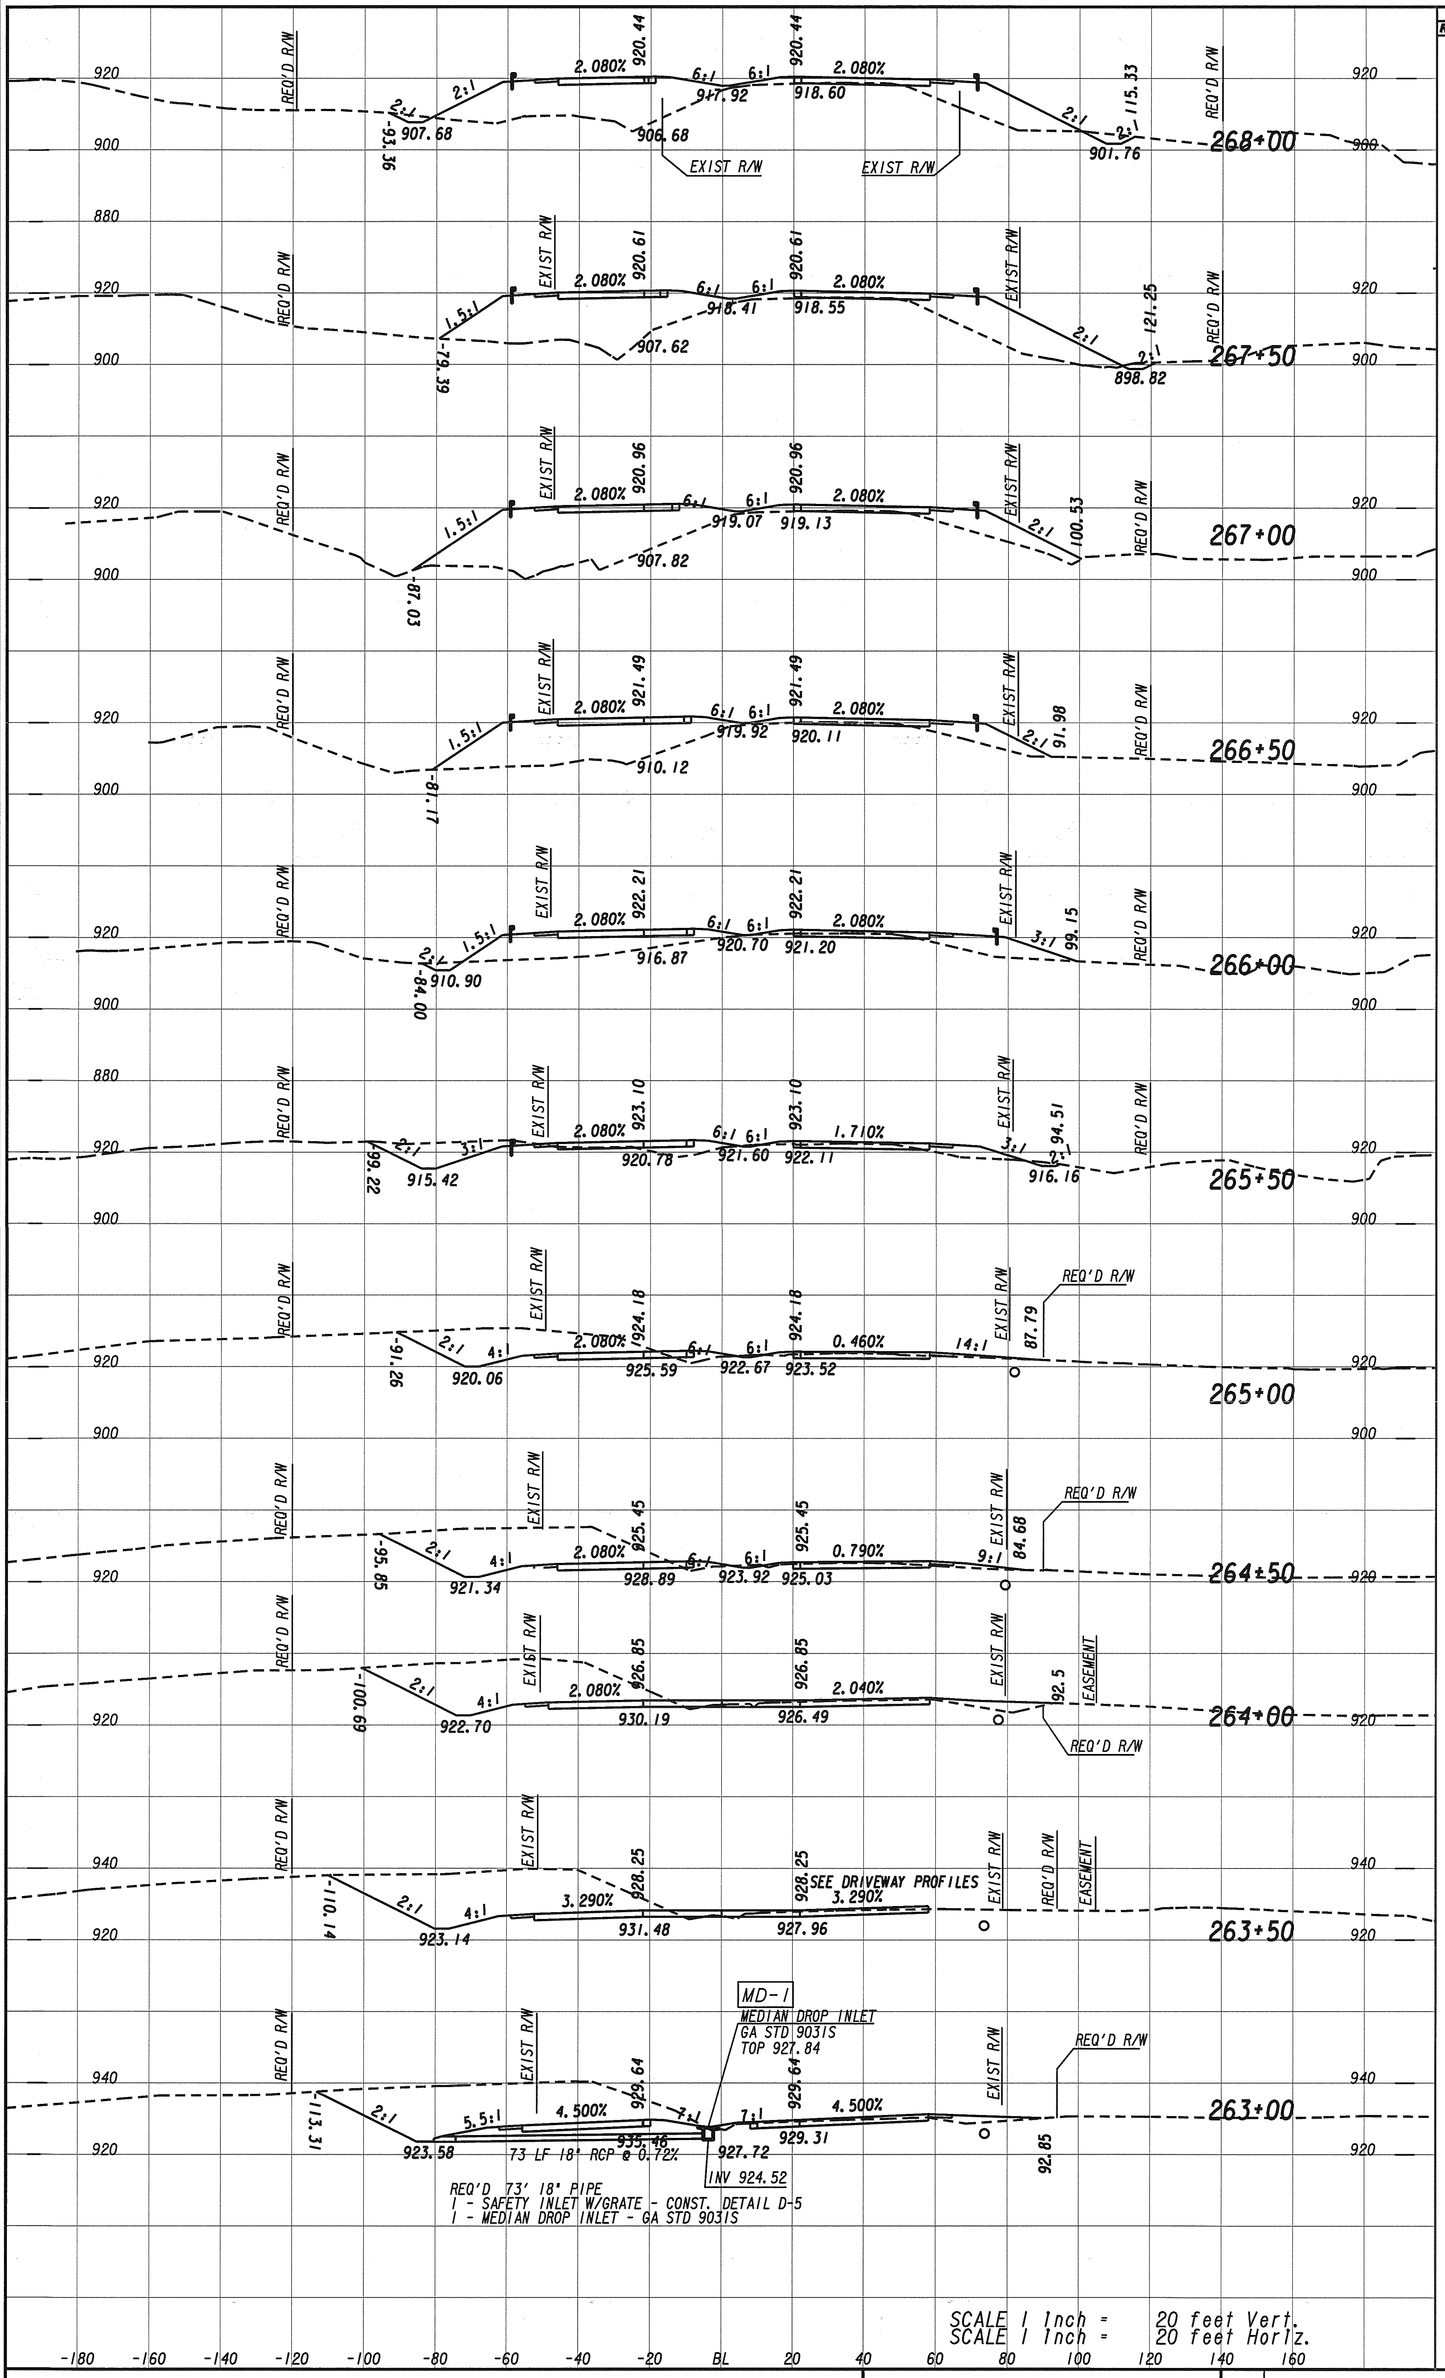

PROJECT

STA 263+00 TO 268+00

CROSS SECTIONS	STATE	PROJECT NUMBER	SHEET NO.	TOTAL SHEETS
MAINLINE	GA.	STP-164-1(36)	88	302

...\Drawings\32340xs.dgn 07/03/2003 01:21:59 PM