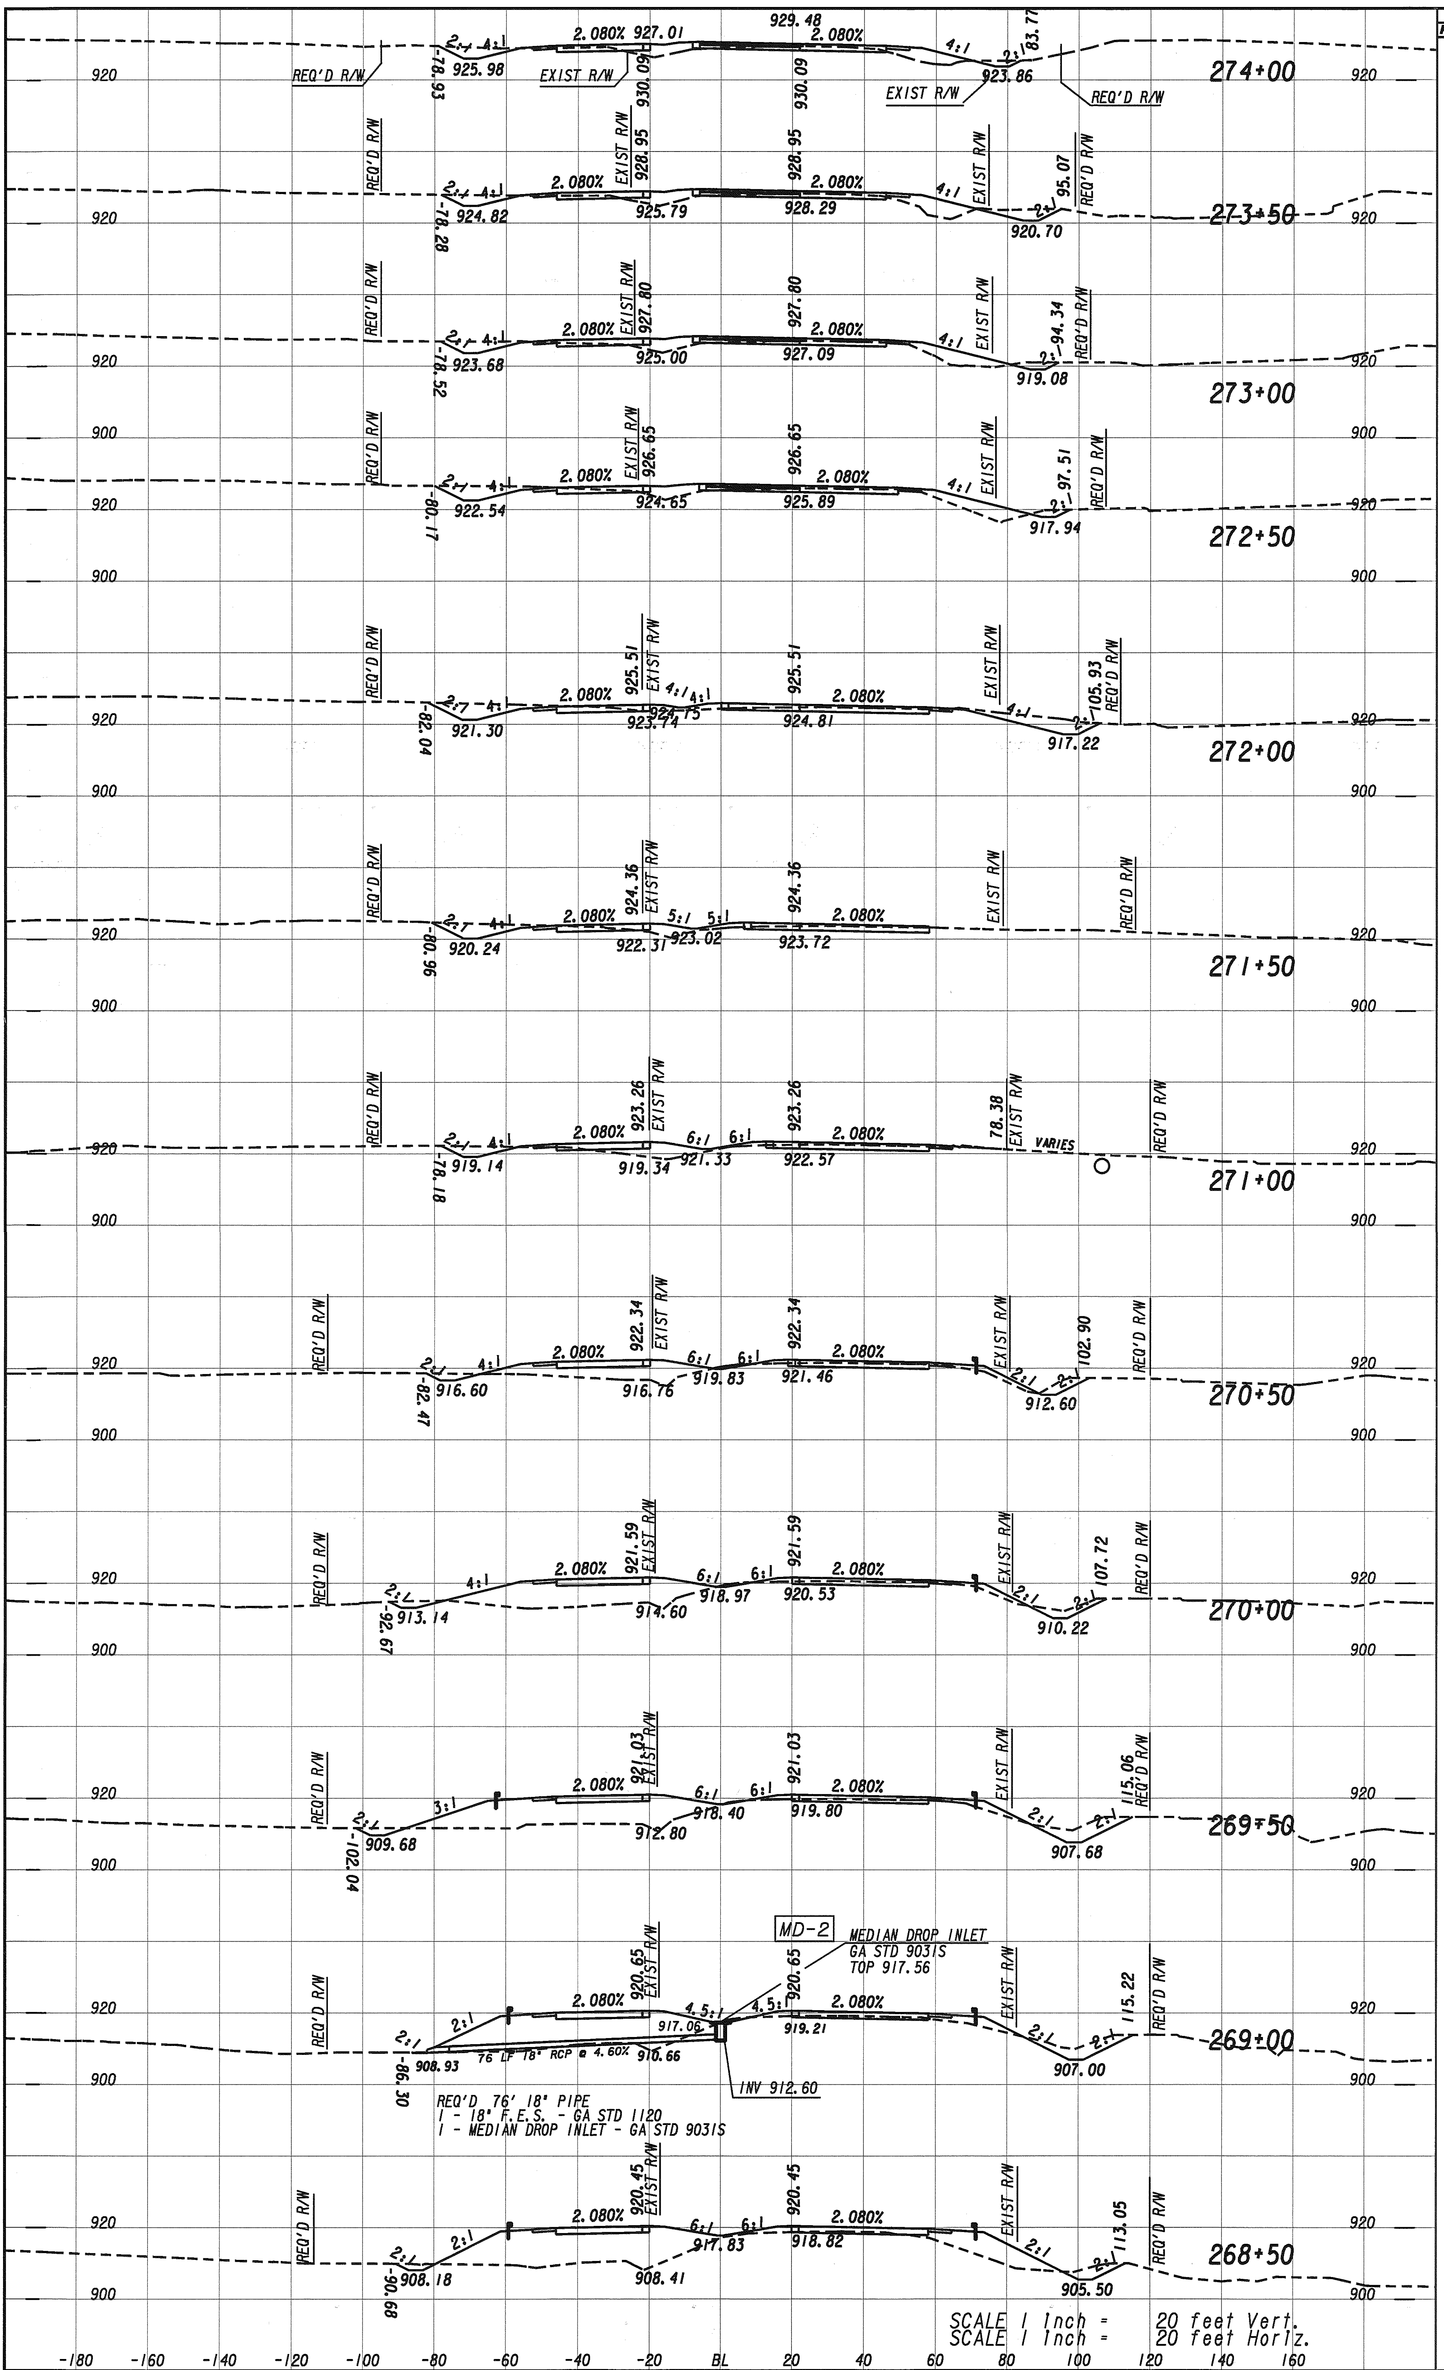

PROJECT	CROSS SECTIONS	STATE	PROJECT NUMBER	SHEET NO.	TOTAL SHEETS
STA 268+50 TO 274+00	MAINLINE	GA.	STP-164-1(36)	89	302

...\Drawings\32340xs.dgn 07/22/03 10:03:25 AM