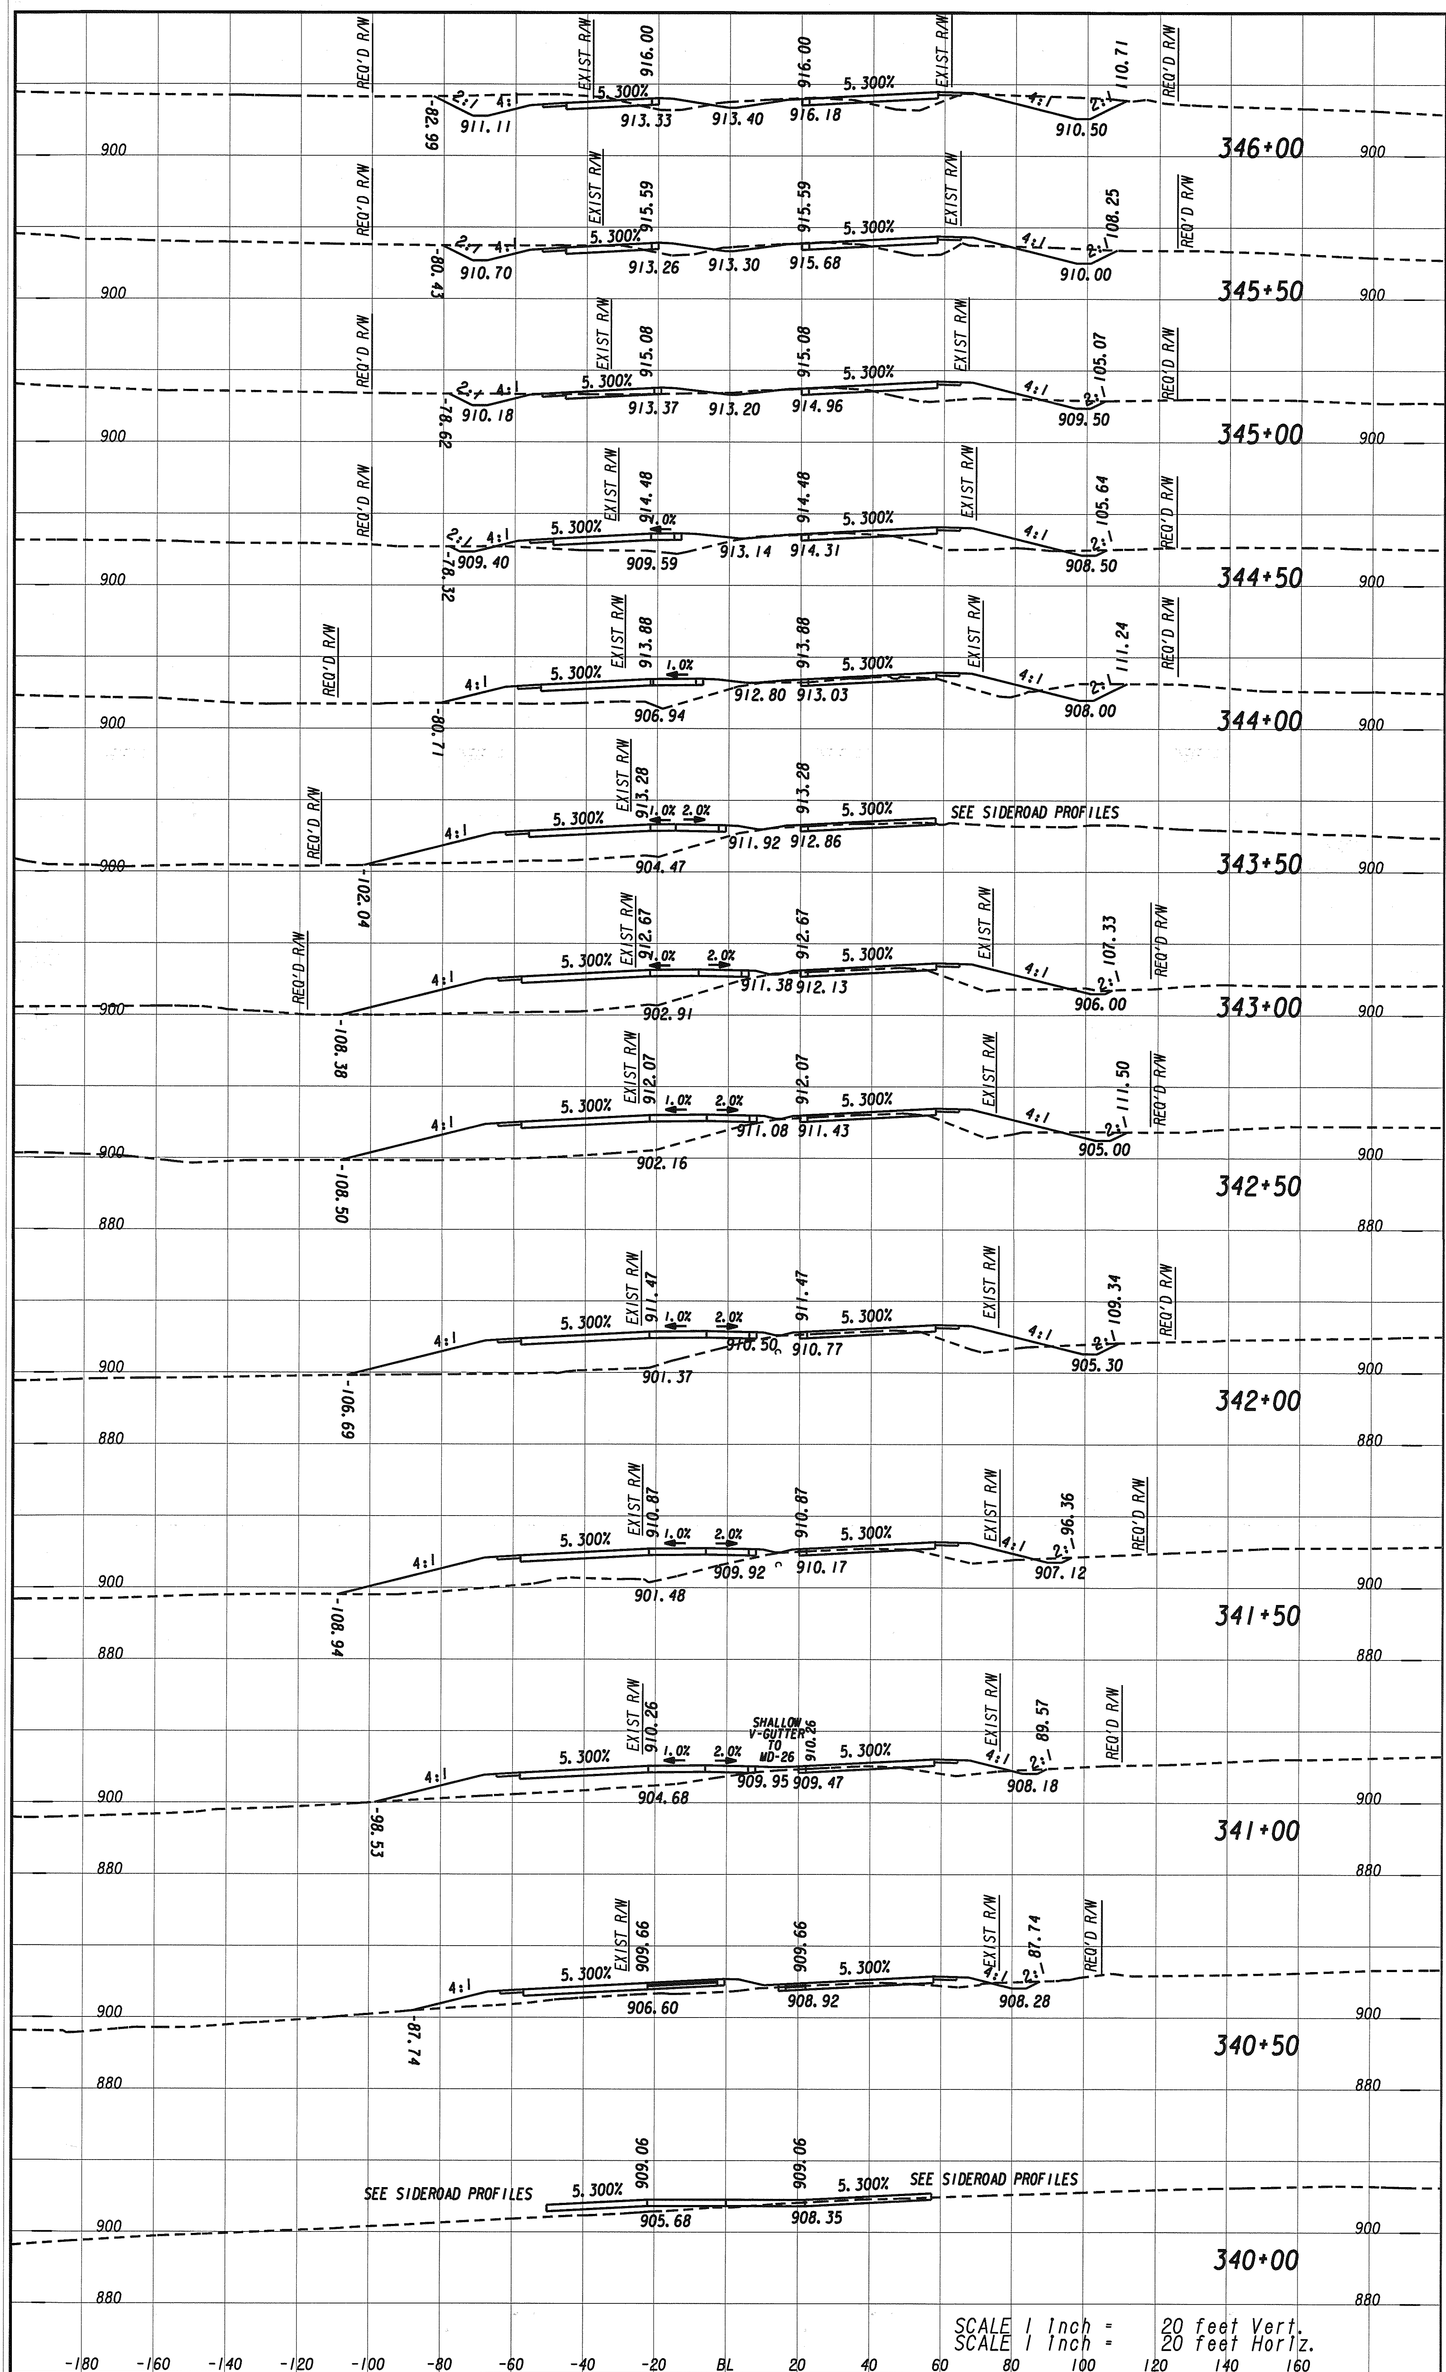

PROJECT	CROSS SECTIONS	STATE	PROJECT NUMBER	SHEET NO.	TOTAL SHEETS
STA 340+00 TO 346+00	MAINLINE	GA.	STP-164-1(36)	101	302

...\Drawings\32340xs.dgn 07/03/2003 01:28:08 PM