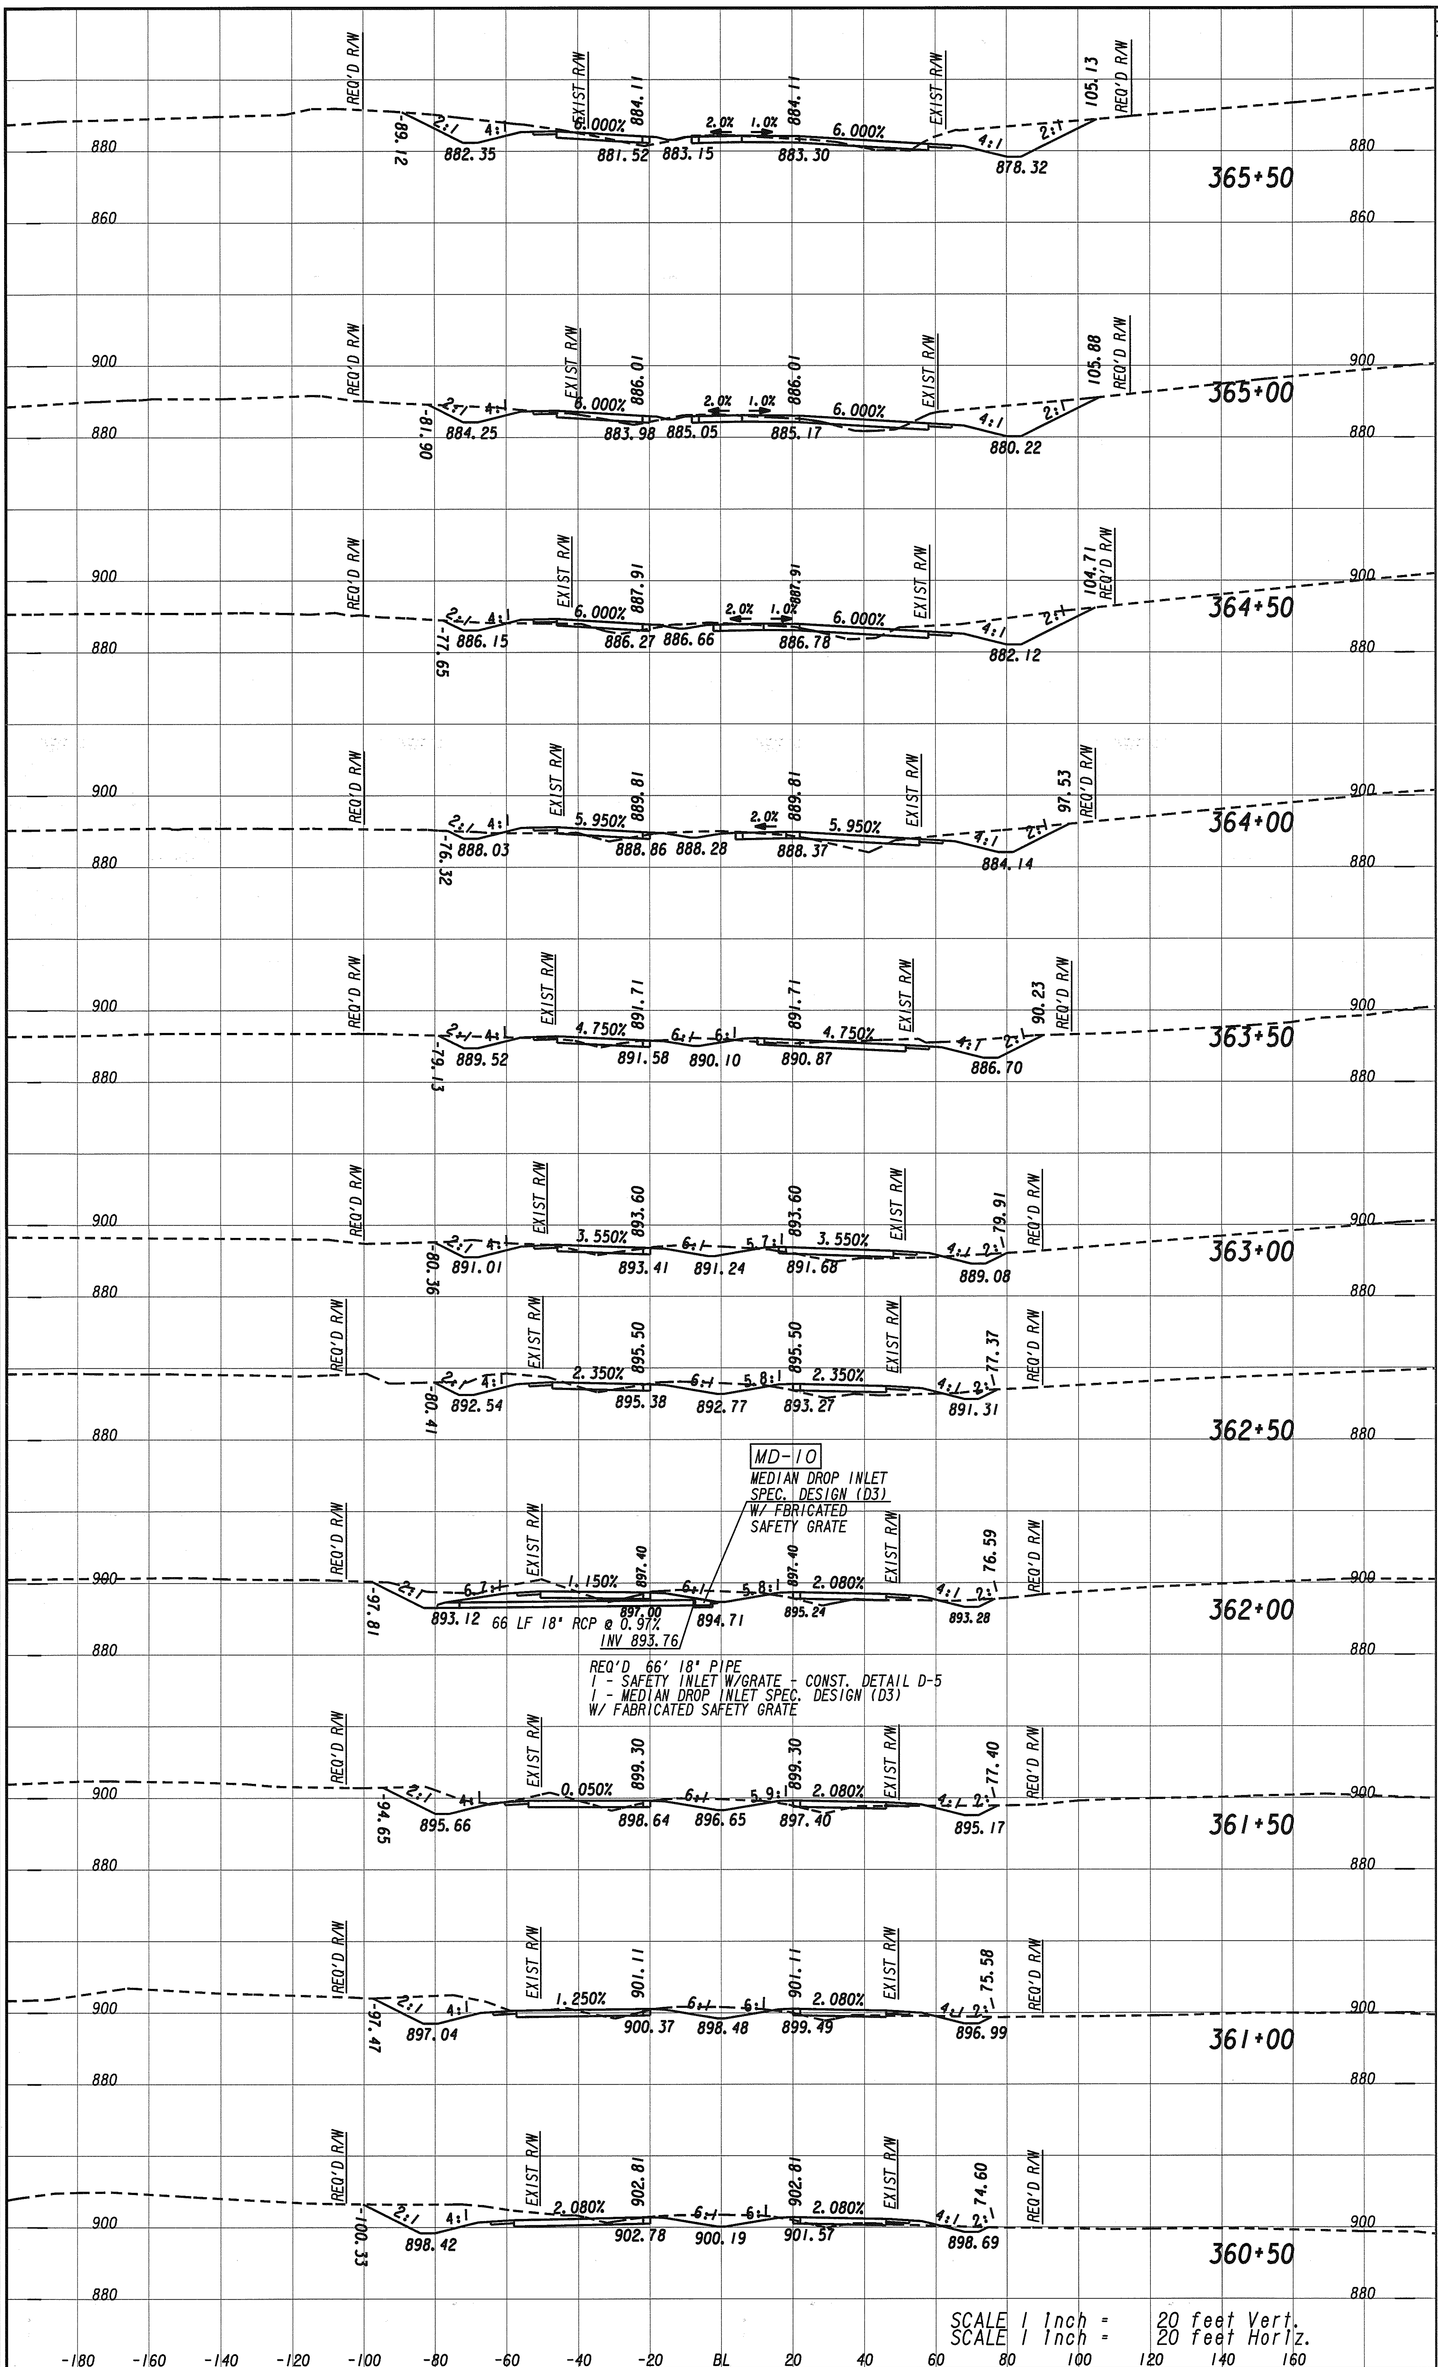

PROJECT	CROSS SECTIONS	STATE	PROJECT NUMBER	SHEET NO.	TOTAL SHEETS
STA 360+50 TO 365+50	MAINLINE	GA.	STP-164-1(36)	104	302

...\Drawings\32340xs.dgn 07/03/2003 01:28:57 PM