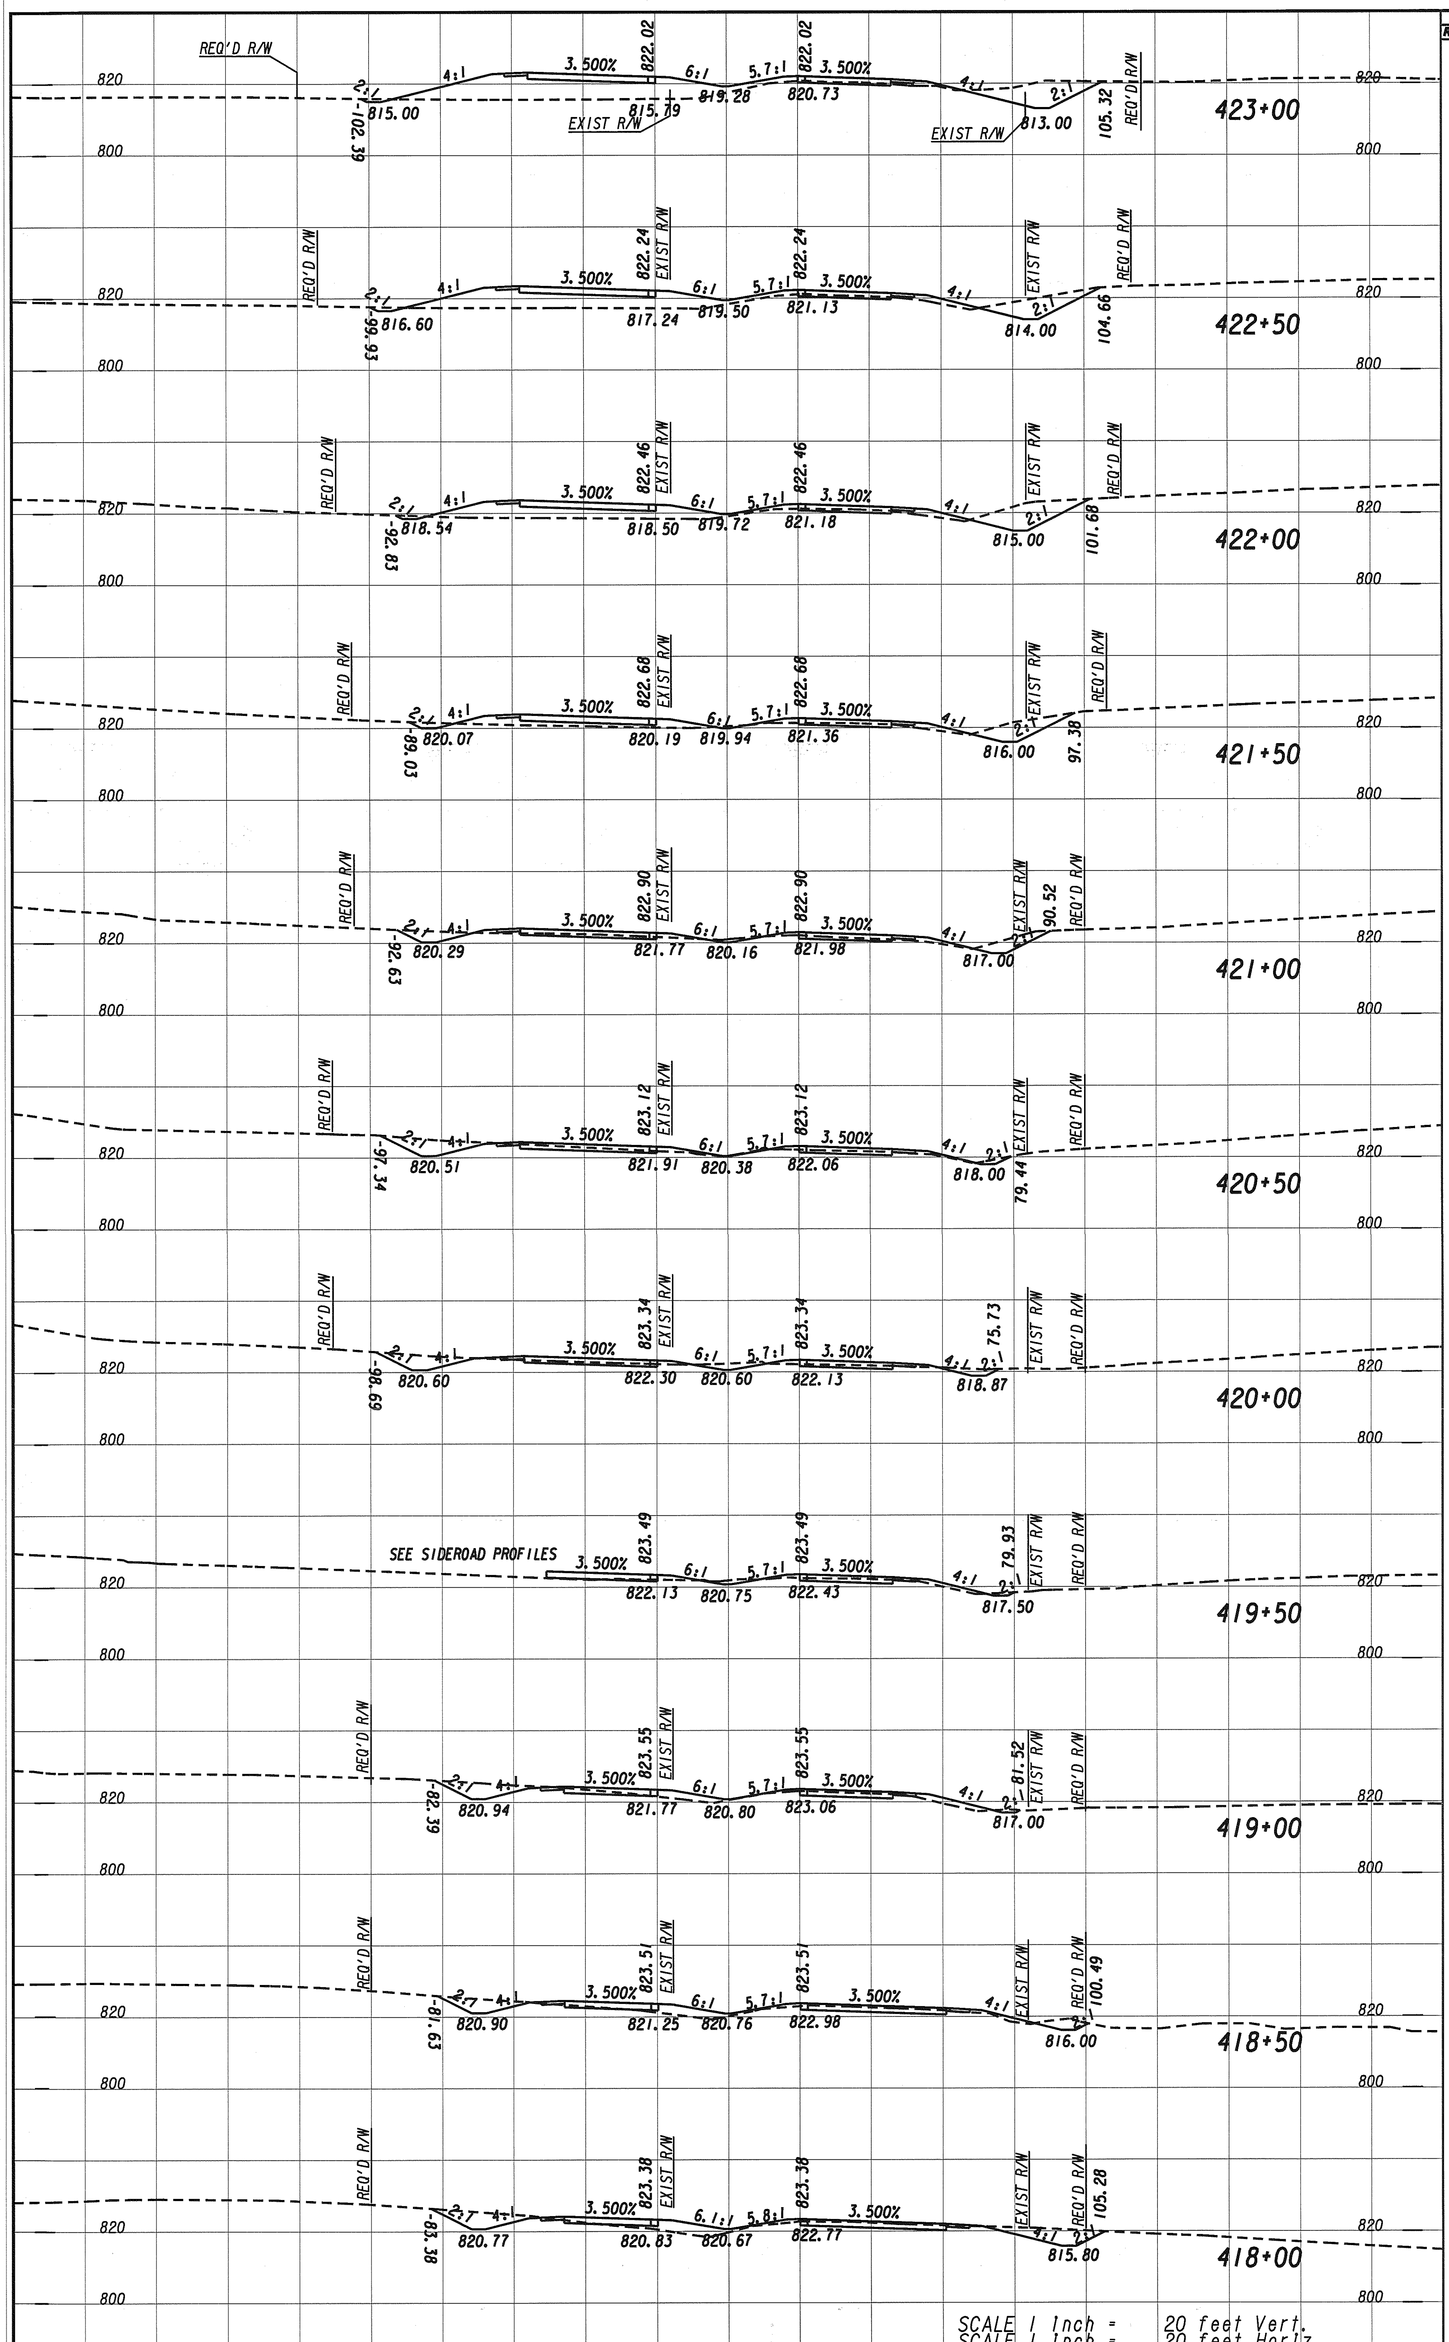

PROJECT	CROSS SECTIONS	STATE	PROJECT NUMBER	SHEET NO.	TOTAL SHEETS
STA 418+00 TO 423+00	MAINLINE	GA.	STP-164-1(36)	114	302

...\Drawings\32340xs.dgn 07/03/2003 01:31:26 PM