STATE	PROJECT NUMBER	SHEET NO.	TOTAL SHEETS
GA.	STP-164-1(36)	138	302

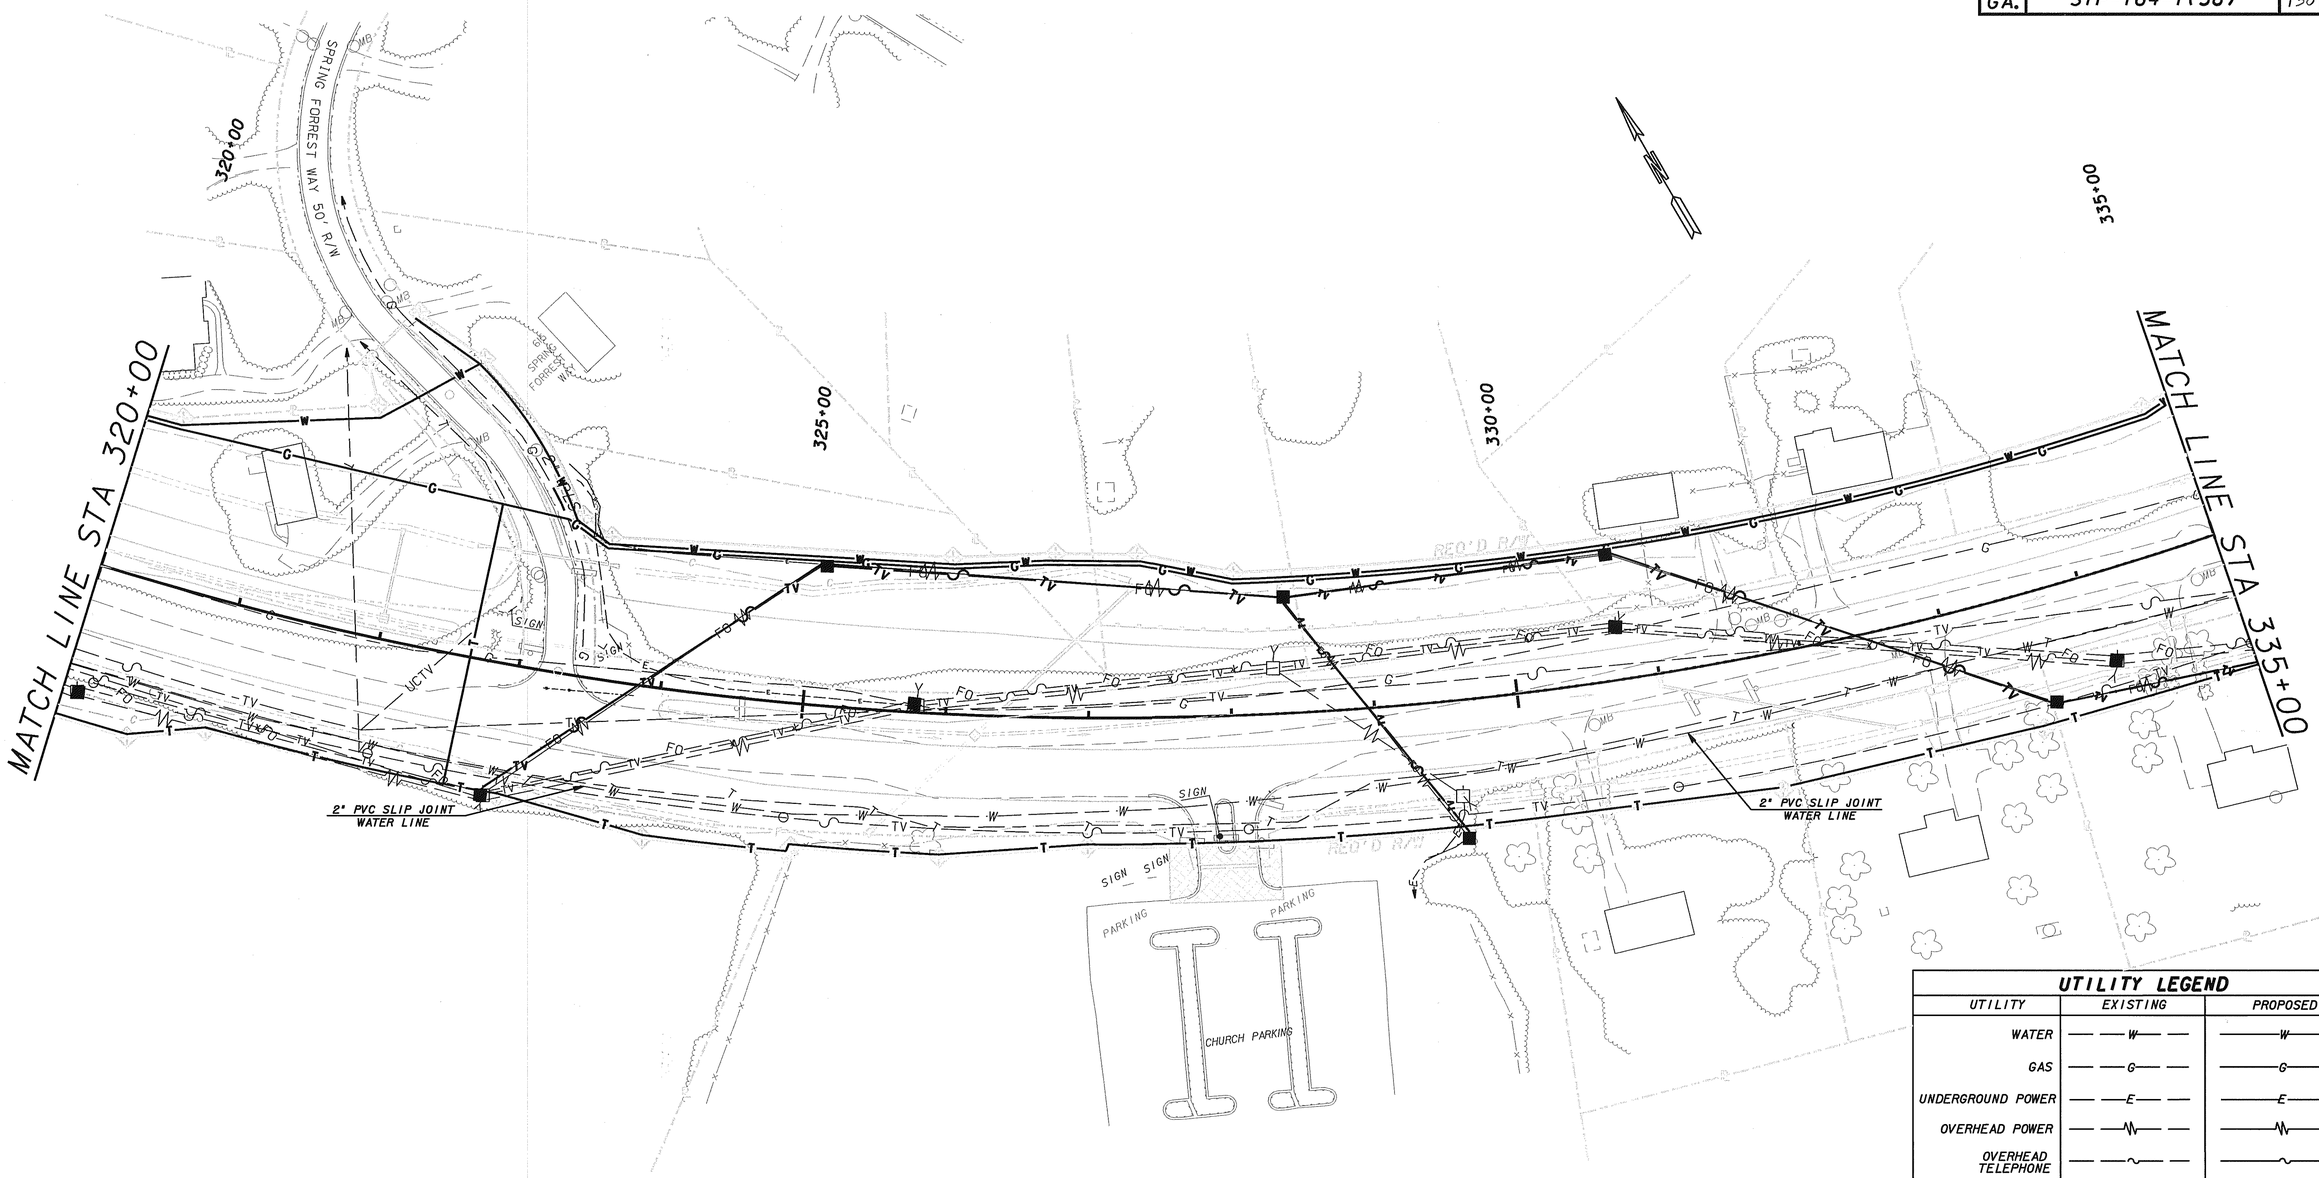

UTILITY LEGEND

UTILITY	EXISTING	PROPOSED
WATER	—W—	—W—
GAS	—G—	—G—
UNDERGROUND POWER	—E—	—E—
OVERHEAD POWER	—⋀⋁—	—⋀⋁—
OVERHEAD TELEPHONE	—∿—	—∿—
UNDERGROUND TELEPHONE	—T—	—T—
SANITARY SEWER	—SS—	—SS—
UNDERGROUND CABLE TV	—UCTV—	—UCTV—
OVERHEAD CABLE TV	—TV—∿—	—TV—∿—

SCALE IN FEET
0 50 100 200

DATE	REVISIONS	DATE	REVISIONS

GEORGIA
DEPARTMENT OF TRANSPORTATION

UTILITY PLAN

PROJ. STP-164-1(36) COWETA CO.
DATE 6/30/03 SH 6 OF 13
STA. 320+00 TO STA. 335+00

DGN$SPECIFICATION$$$$$$$$$$$$$$$$$$$$$$
SHOWDATETIME$$$$$$