11/17/2003 1:51:42 PM \\GDOT-DSN1\GOPLOT\GCF\GO_8850_MYLAR.GCF STEKING M:\322340\DGN\STP 164-1(36) FINAL PLANS\MICROSTATION\3234051O.PRF

STATE	PROJECT NUMBER	SHEET NO.	TOTAL SHEETS
GA.	STP-164-1(36)	155	203

REVISED & REDRAWN 11/14/03

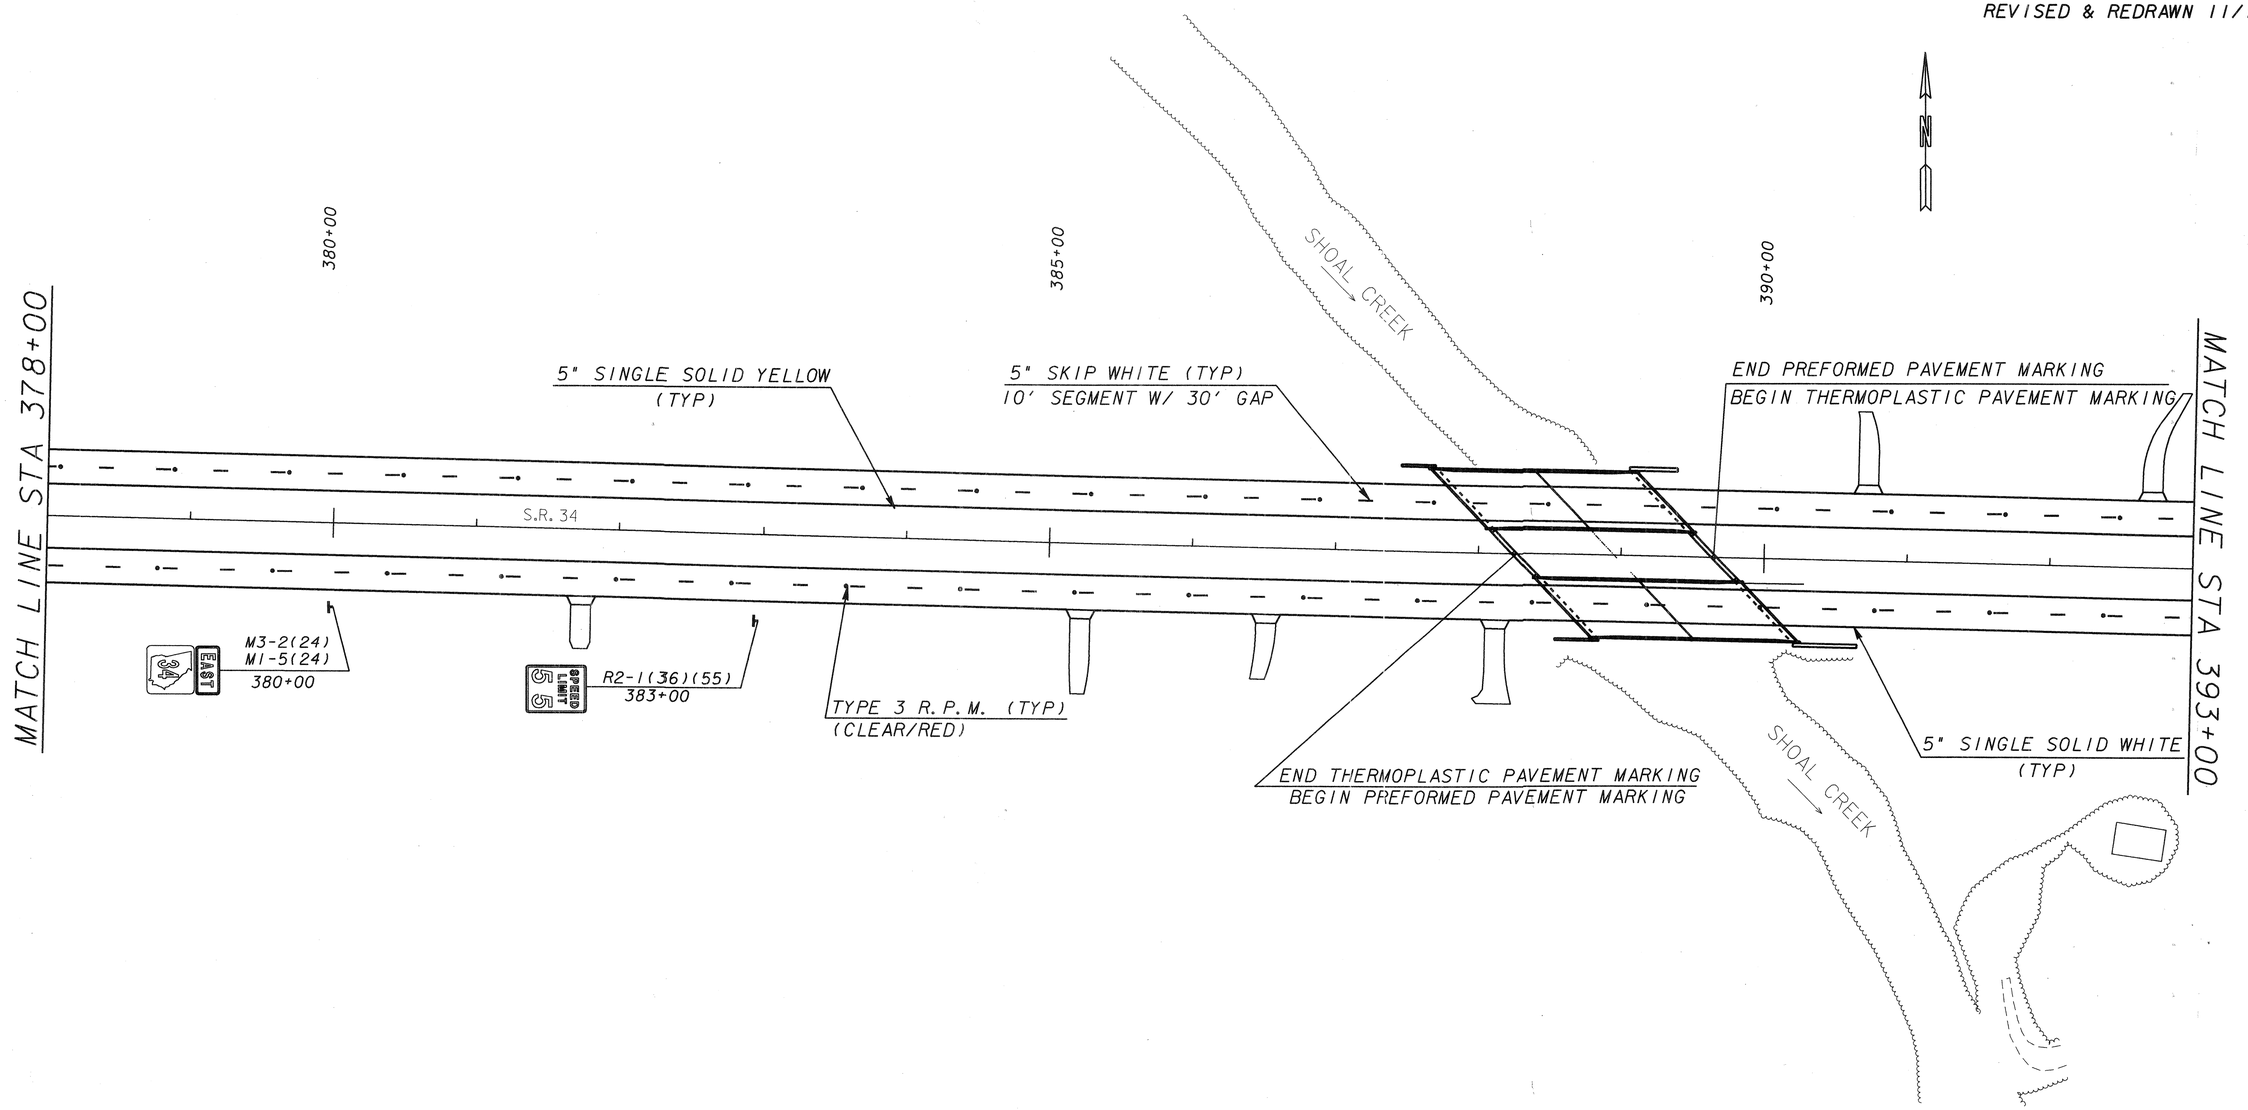

SCALE IN FEET
0 50 100 200

DATE	REVISIONS	DATE	REVISIONS

GEORGIA
DEPARTMENT OF TRANSPORTATION
SIGNING & MARKING
PROJ. STP-164-1(36) COWETA CO.
DATE 6/30/03 SH 10 OF 17
STA. 378+00 TO STA. 393+00

DGN$SPECIFICATION$$$$$$$$$$$$$$$$$$$$$$
SHOWDATETIME$$$$$$

11/17/2003 1:51:42 PM \\GDOT-DSN1\GOPLOT\GCF\GO_8850_MYLAR.GCF STEKING M:\322340\DGN\STP 164-1(36) FINAL PLANS\MICROSTATION\3234051O.PRF GO-BRDESIGN-3