STATE	PROJECT NUMBER	SHEET NO.	TOTAL SHEETS
GA.	STP-209-1 (1)	5	47

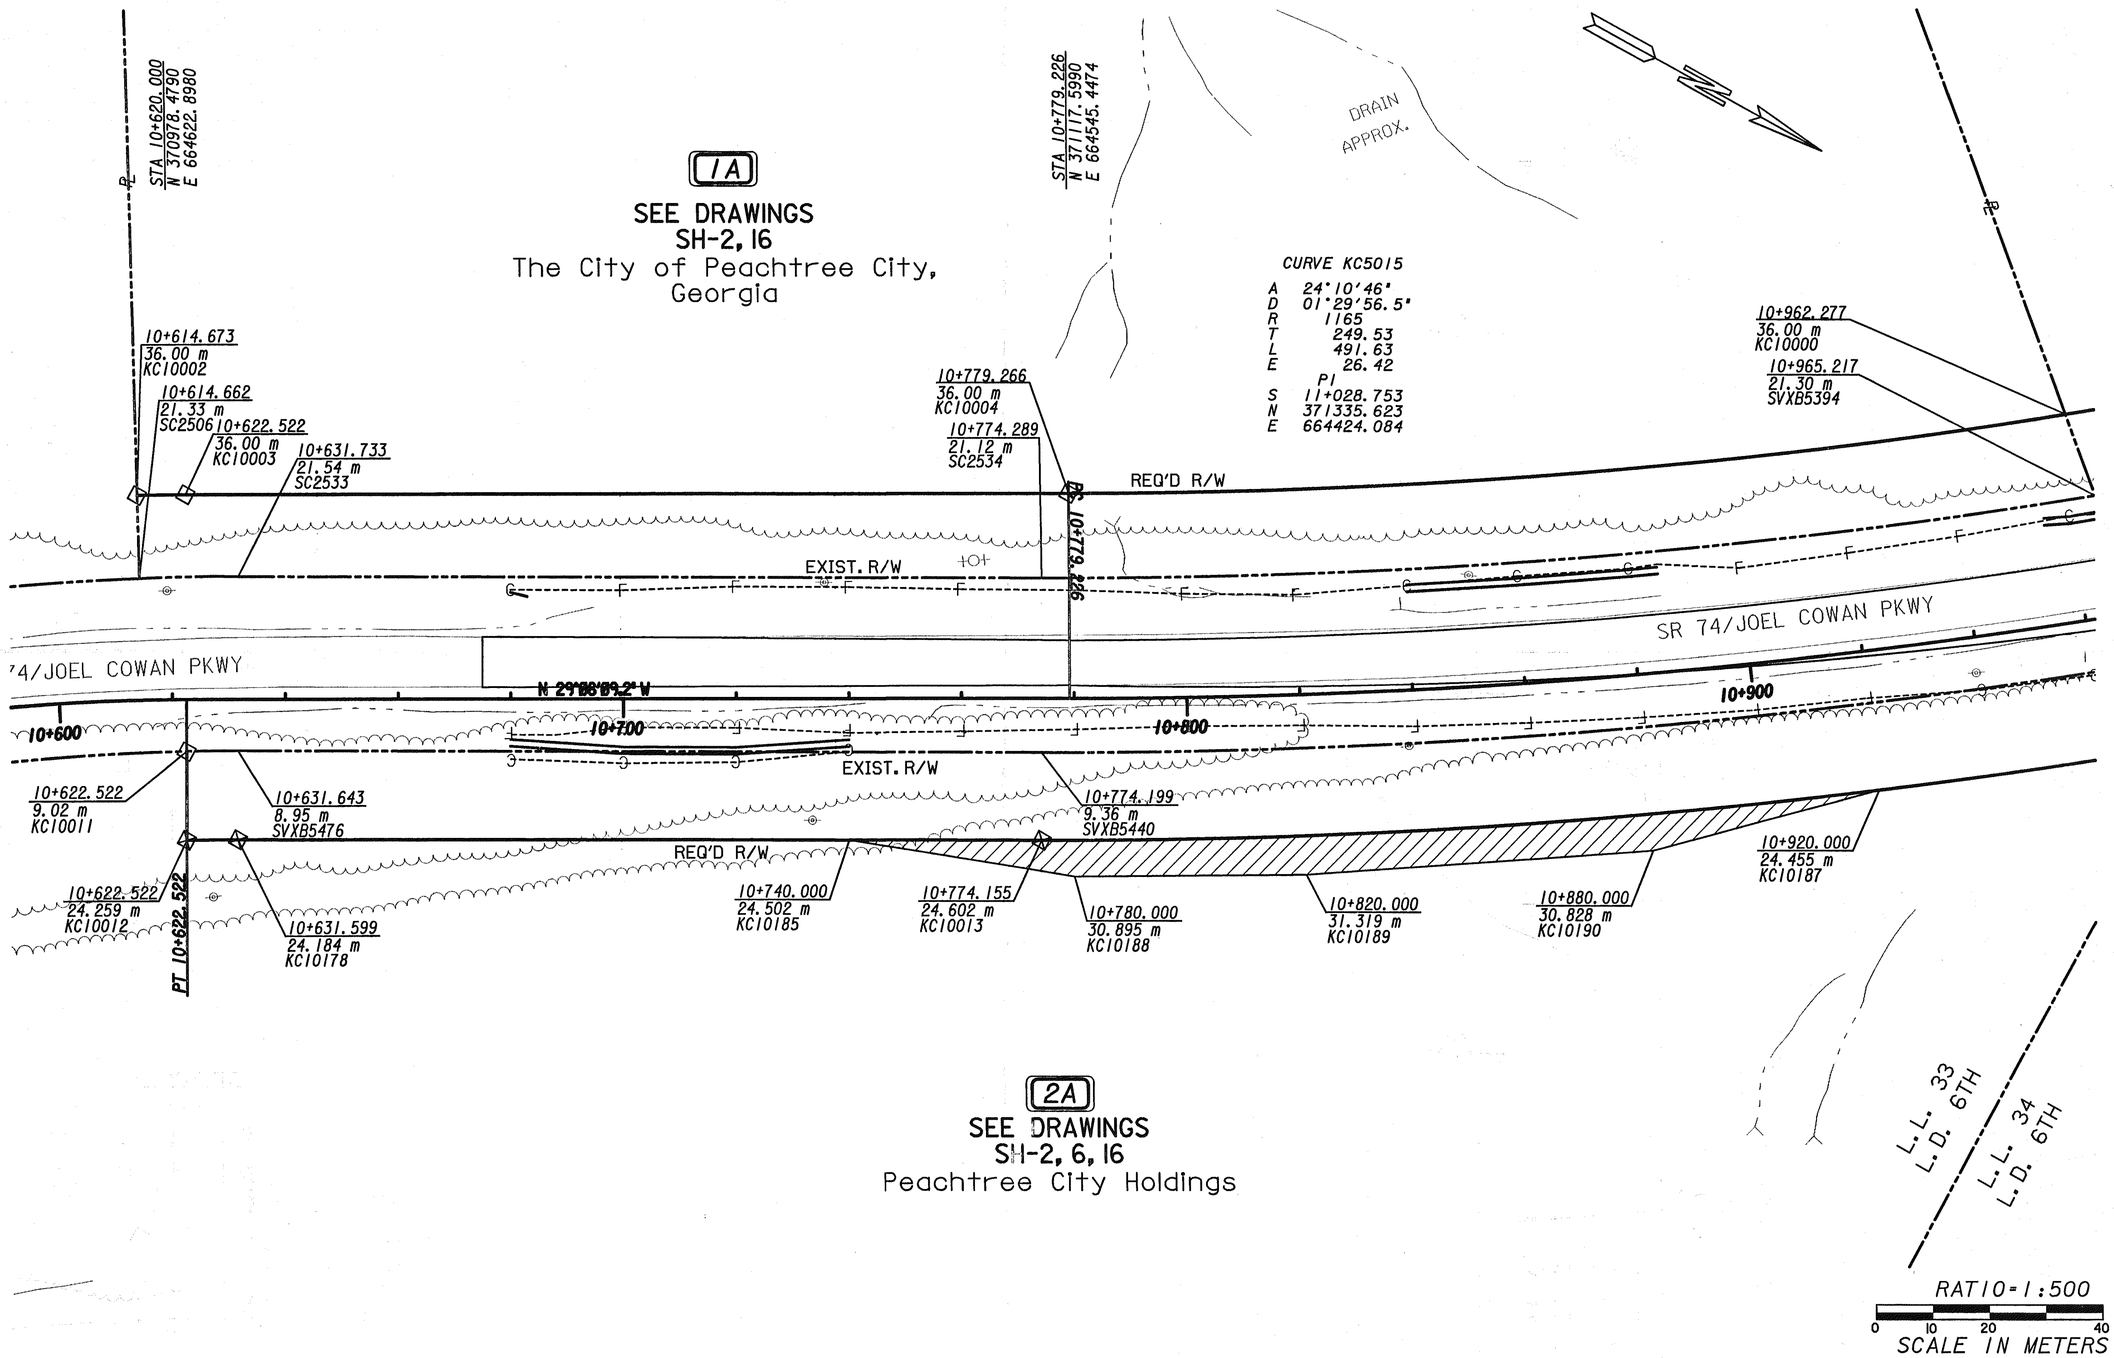

PROPERTY AND EXISTING R/W LINE	℄
REQUIRED R/W LINE	
CONSTRUCTION LIMITS	C F
EASMT FOR CONSTR & MAINT OF SLOPES	
EASEMENT FOR CONSTR OF DRIVES	
BEGIN LIMIT OF ACCESS	BLA
END LIMIT OF ACCESS	ELA
LIMIT OF ACCESS	
R/W AND LIMIT OF ACCESS	
EASMT FOR CONSTR OF SLOPES	

Kimley-Horn and Associates, Inc.
Engineering, Planning, and Environmental Consultants
Suite 2701, 6855 Jimmy Carter Boulevard
Norcross, Georgia 30071

DATE	REVISIONS	DATE	REVISIONS
06-24-05	REV PAR 1 & 2, ADDED PAR 1A & 2A		
11-02-05	REV PAR 2A		
11-07-05	ADDED PAR 2A ESMT		

LAND LOT NO. 33
LAND DISTRICT 6
GMD
PRF **PENTABLE**
SHOWDATETIME******
DGN$SPECIFICATION$$$$$$$$$$$$$$$$$$$$$$

GEORGIA
DEPARTMENT OF TRANSPORTATION
RIGHT OF WAY MAP
PROJECT STP-209-1 (1)
COUNTY FAYETTE
DATE 02/02/01 SH 5 OF 47

PLNRW2