STATE	PROJECT NUMBER	SHEET NO.	TOTAL SHEETS
GA.	STP-209-1 (1)	12	47

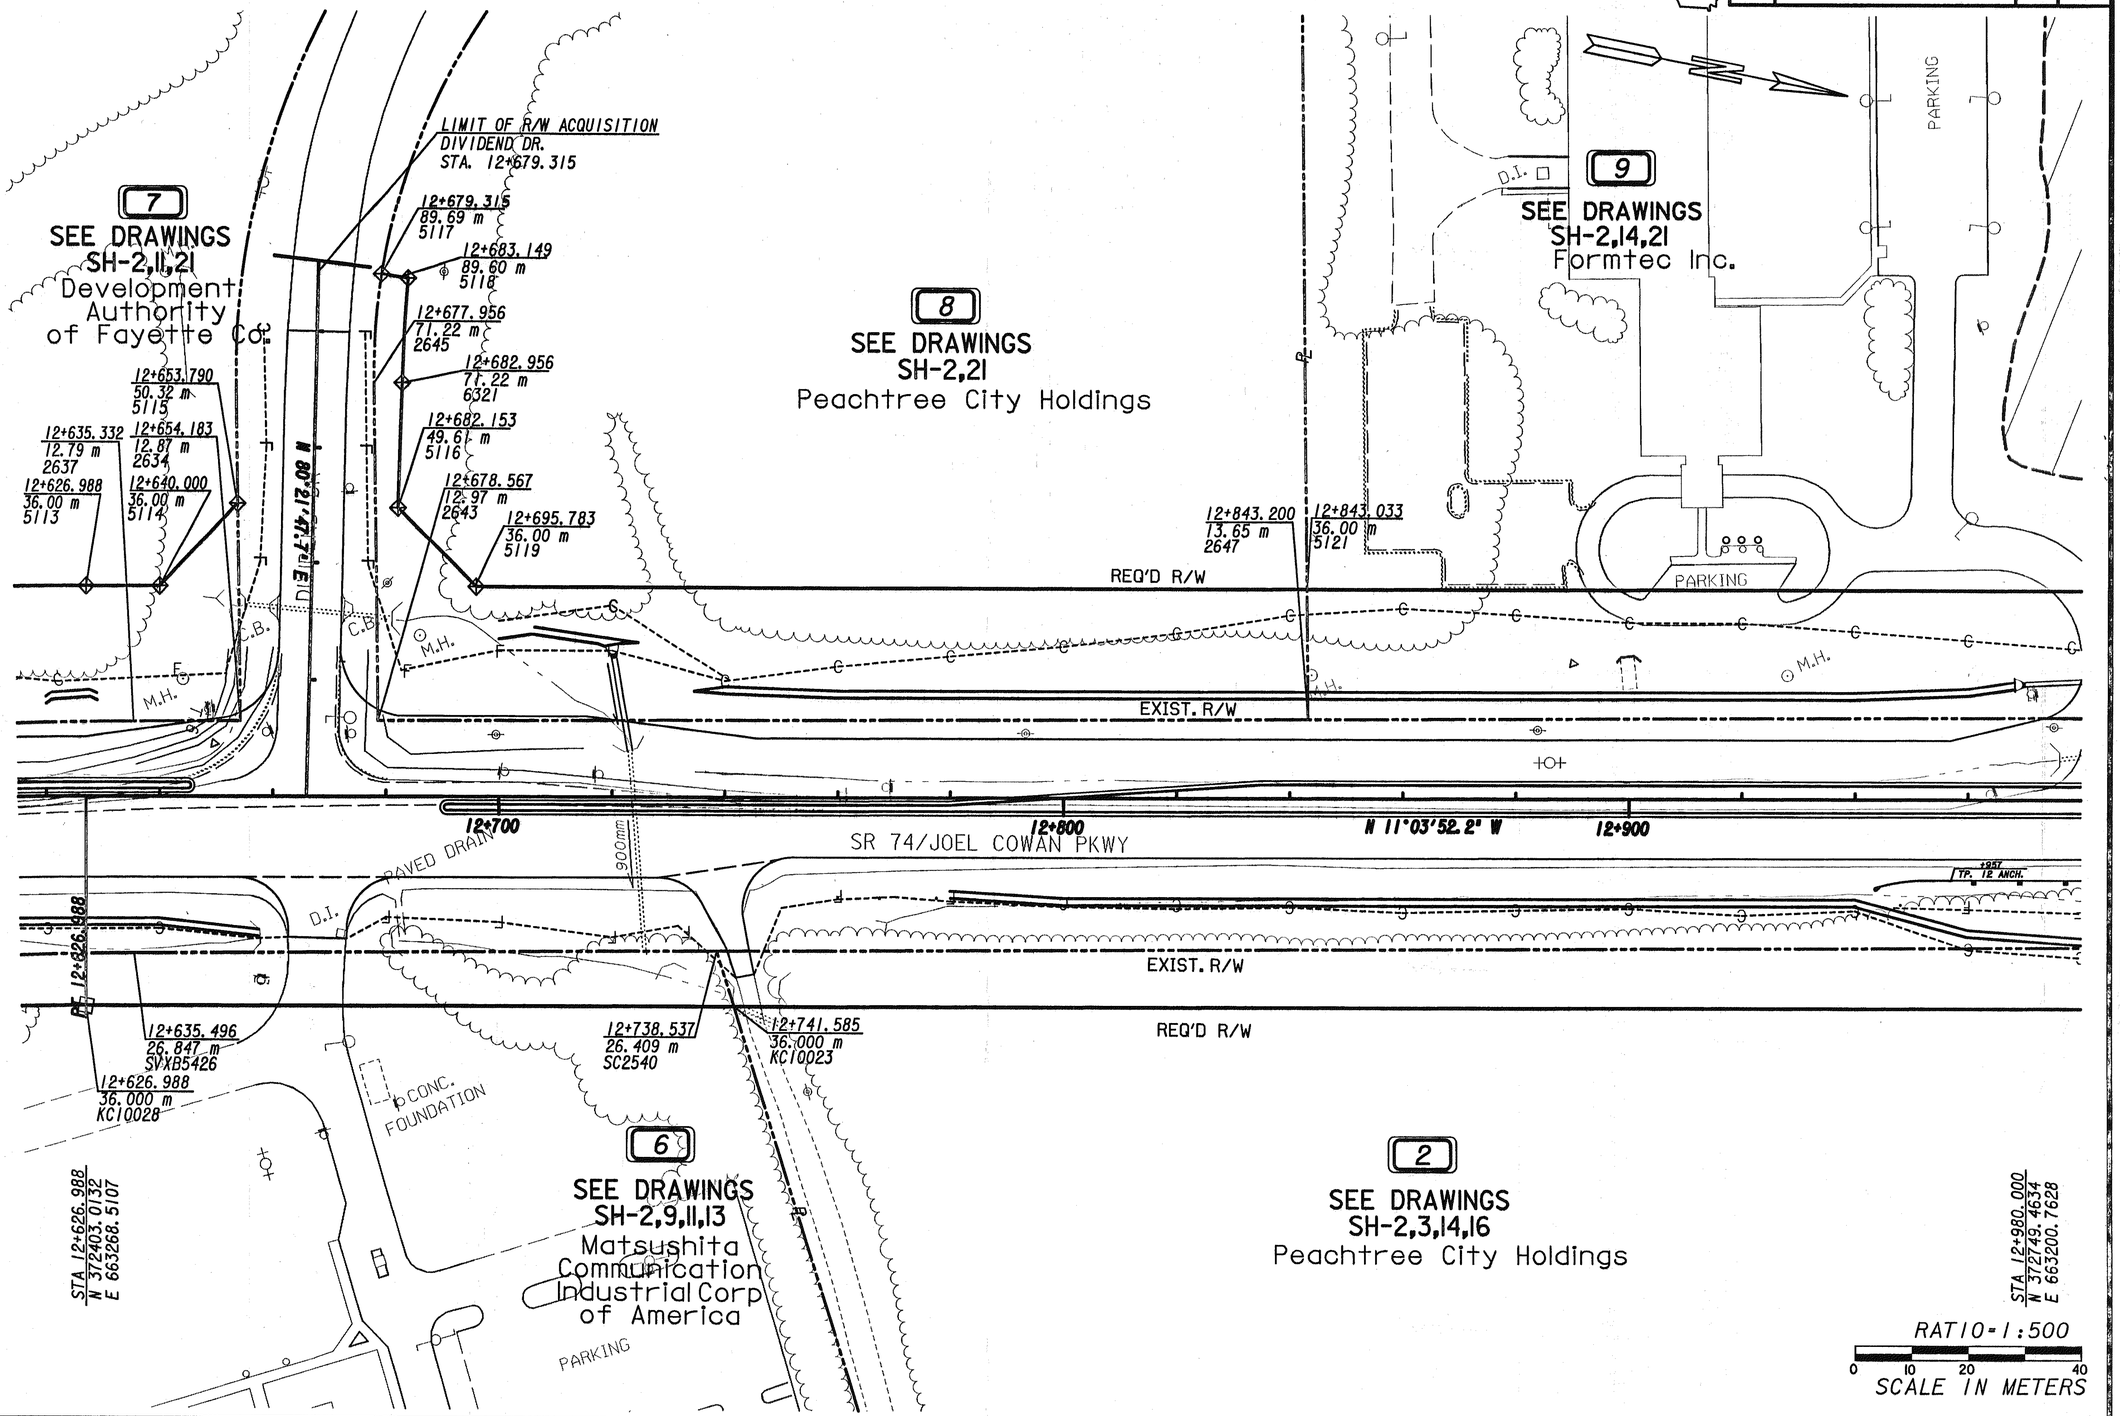

PROPERTY AND EXISTING R/W LINE
REQUIRED R/W LINE
CONSTRUCTION LIMITS
EASMT FOR CONSTR & MAINT OF SLOPES
EASEMENT FOR CONSTR OF DRIVES

BEGIN LIMIT OF ACCESS ..... BLA
END LIMIT OF ACCESS ..... ELA
LIMIT OF ACCESS
R/W AND LIMIT OF ACCESS
EASMT FOR CONSTR OF SLOPES

Kimley-Horn and Associates, Inc.
Engineering, Planning, and Environmental Consultants
Suite 2701, 6855 Jimmy Carter Boulevard
Norcross, Georgia 30071

DATE	REVISIONS	DATE	REVISIONS
06-24-05	REV PAR 2, REV PAR 7 SHT * REF		
08-05-05	ADDED PAR 9 PKG LOT BLDG		
11-02-05	ADDED ESMT TO PAR 7 & REV PNT		
	5113 STA		
02-13-06	DEL PAR 7 ESMT		

LAND LOT NO. 47

LAND DISTRICT 6

GMD
PRF **PENTABLE**
SHOWDATETIME******
DGN$SPECIFICATION$$$$$$$$$$$$$$$$$$$$$$$$

GEORGIA
DEPARTMENT OF TRANSPORTATION
RIGHT OF WAY MAP
PROJECT STP-209-1 (1)
COUNTY FAYETTE
DATE 02/02/01 SH 12 OF 47

PLNRWE