STATE	PROJECT NUMBER	SHEET NO.	TOTAL SHEETS
GA.	STP-209-1 (1)	29	47

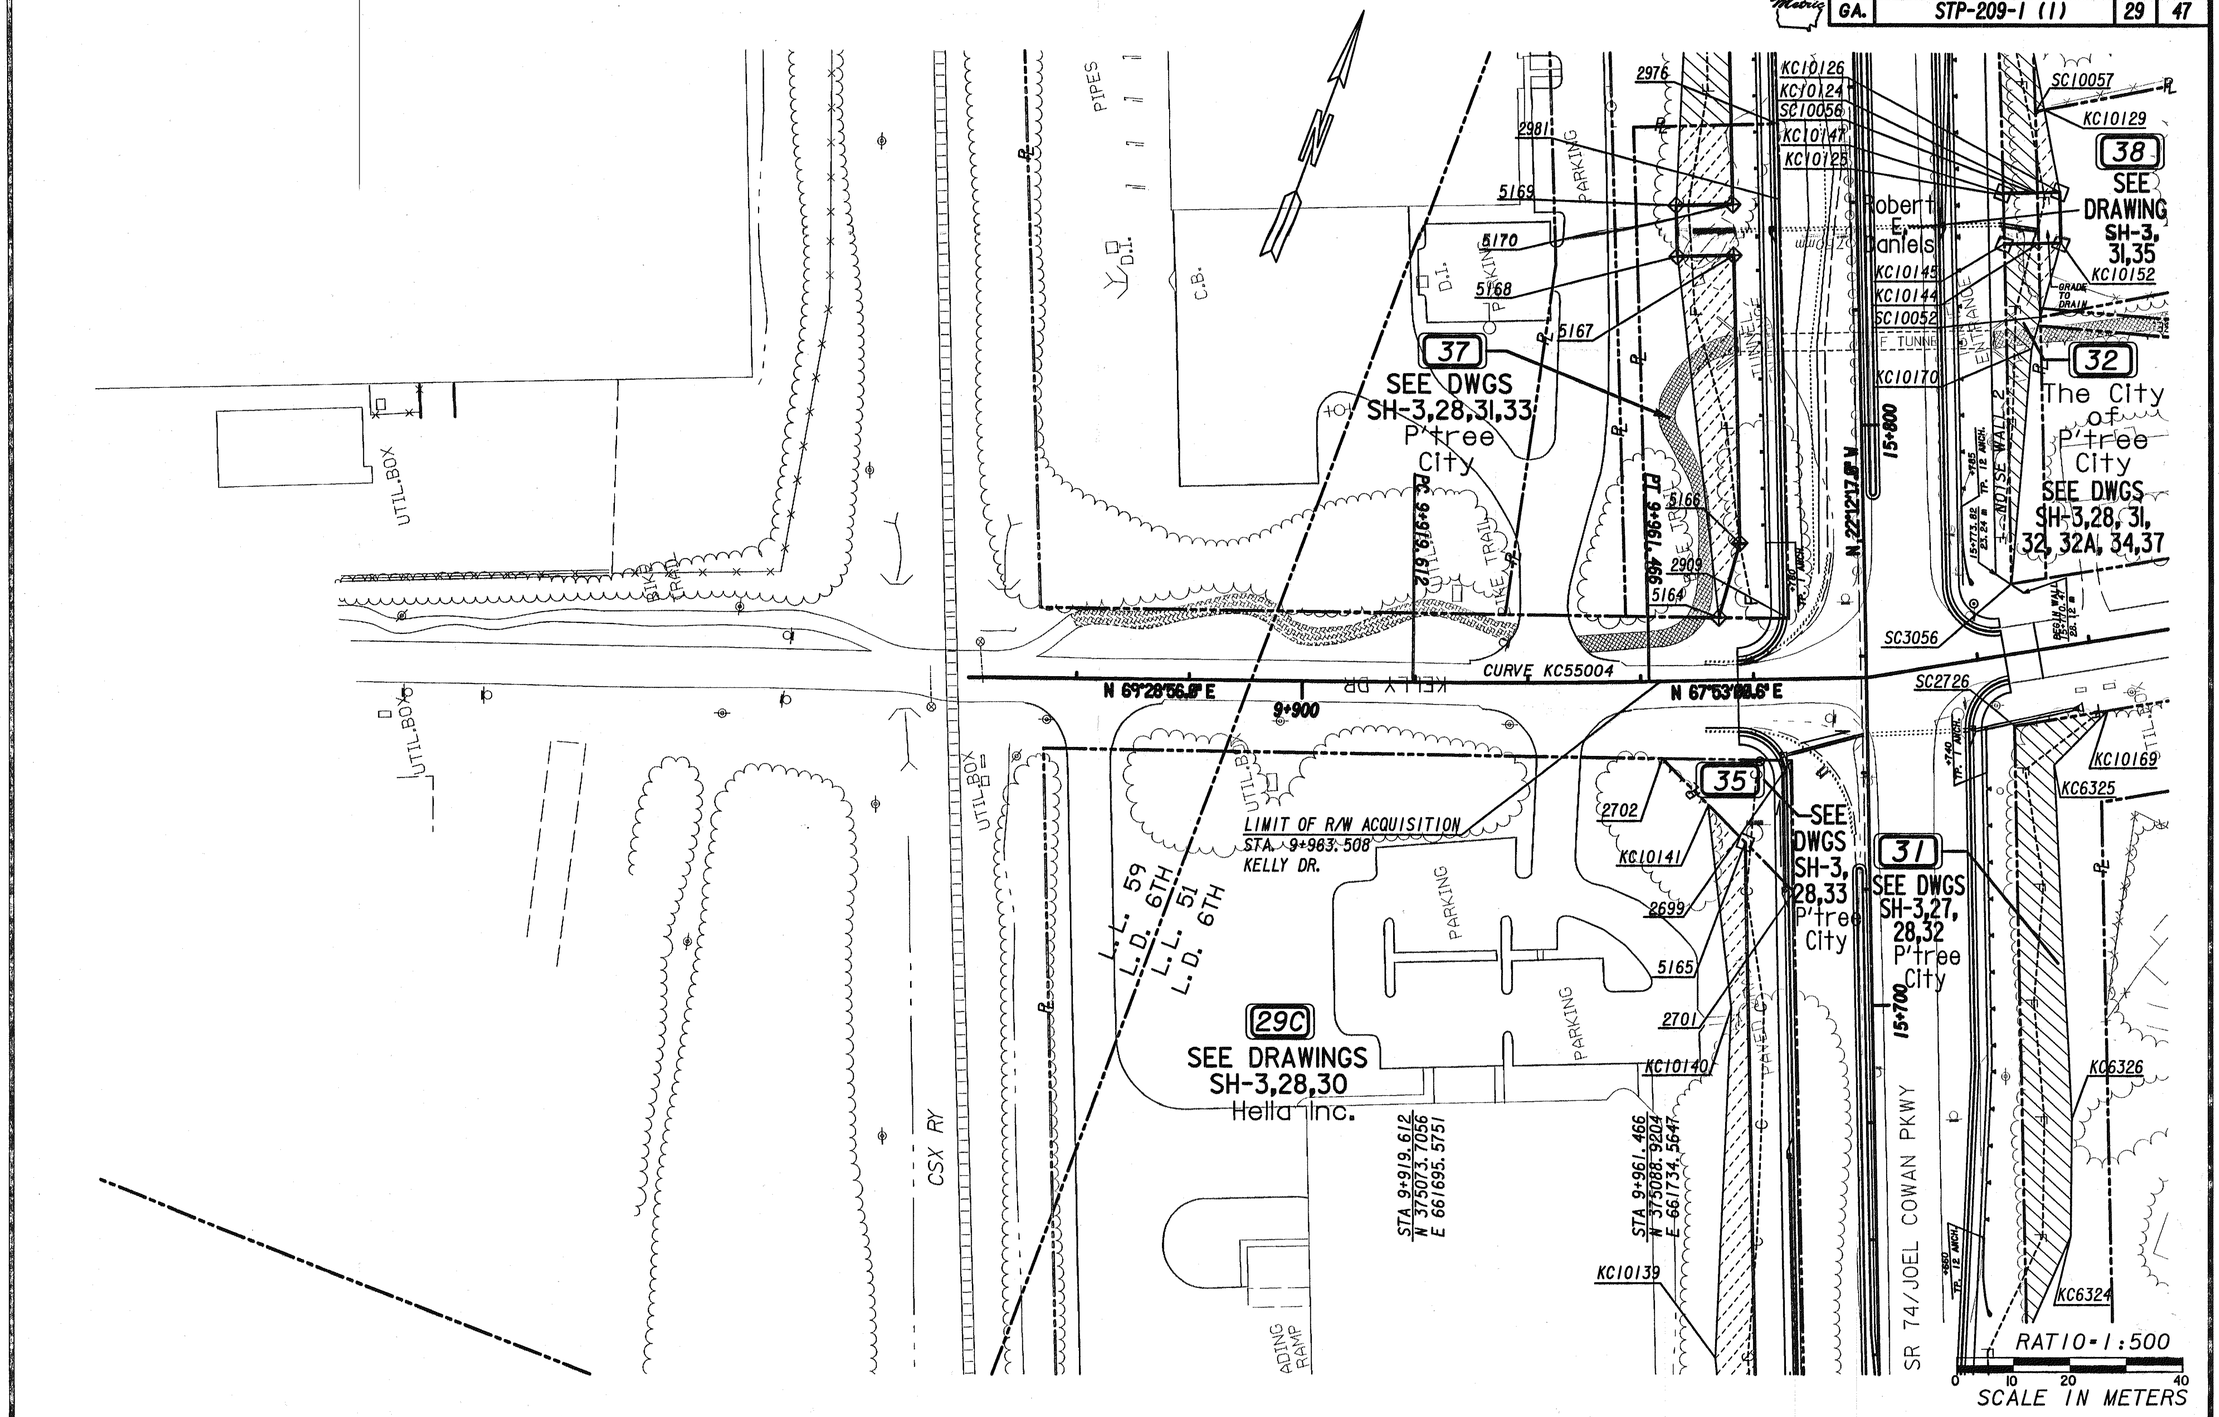

PROPERTY AND EXISTING R/W LINE
REQUIRED R/W LINE
CONSTRUCTION LIMITS
EASMT FOR CONSTR & MAINT OF SLOPES
EASEMENT FOR CONSTR OF DRIVES

BEGIN LIMIT OF ACCESS ..... BLA
END LIMIT OF ACCESS ..... ELA
LIMIT OF ACCESS
R/W AND LIMIT OF ACCESS
EASMT FOR CONSTR OF SLOPES

Kimley-Horn and Associates, Inc.
Engineering, Planning, and Environmental Consultants
Suite 2701, 6855 Jimmy Carter Boulevard
Norcross, Georgia 30071

DATE	REVISIONS	DATE	REVISIONS
06-24-05	REV PAR 33 CALL OUT, REV PAR 29A, 32 & 38, ADDED PAR 29C, REV PAR 31 SHT * REF	01-30-06	ADDED OWNER NAME PAR 31, 32 & 38
08-05-05	REV ESMT PAR 31, 32, 37 & 38, REV PAR 31 & 32 SHT * REF	02-16-06	REV PAR 29C ESMT FROM PERM TO TEMP & DEL DRWY ESMT, REV KELLY DR R/W ACQ. STA.
09-13-05	REV PAR 31 & 32 ESMT	03-08-06	REV PAR 38 FROM PERM TO TEMP ESMT AND ADDED "GRADE TO DRAIN" NOTE
11-07-05	REV PAR 37 FROM PERM TO TEMP ESMT		

LAND LOT NO. 51, 59
LAND DISTRICT 6
GMD
PRF **PENTABLE**
SHOWDATETIME******
DGN@SPECIFICATION**********

GEORGIA
DEPARTMENT OF TRANSPORTATION
RIGHT OF WAY MAP
PROJECT STP-209-1 (1)
COUNTY FAYETTE
DATE 02/02/01 SH 29 OF 47

PLHW2