STATE	PROJECT NUMBER	SHEET NO.	TOTAL SHEETS
GA.	STP-209-1 (1)	46	47

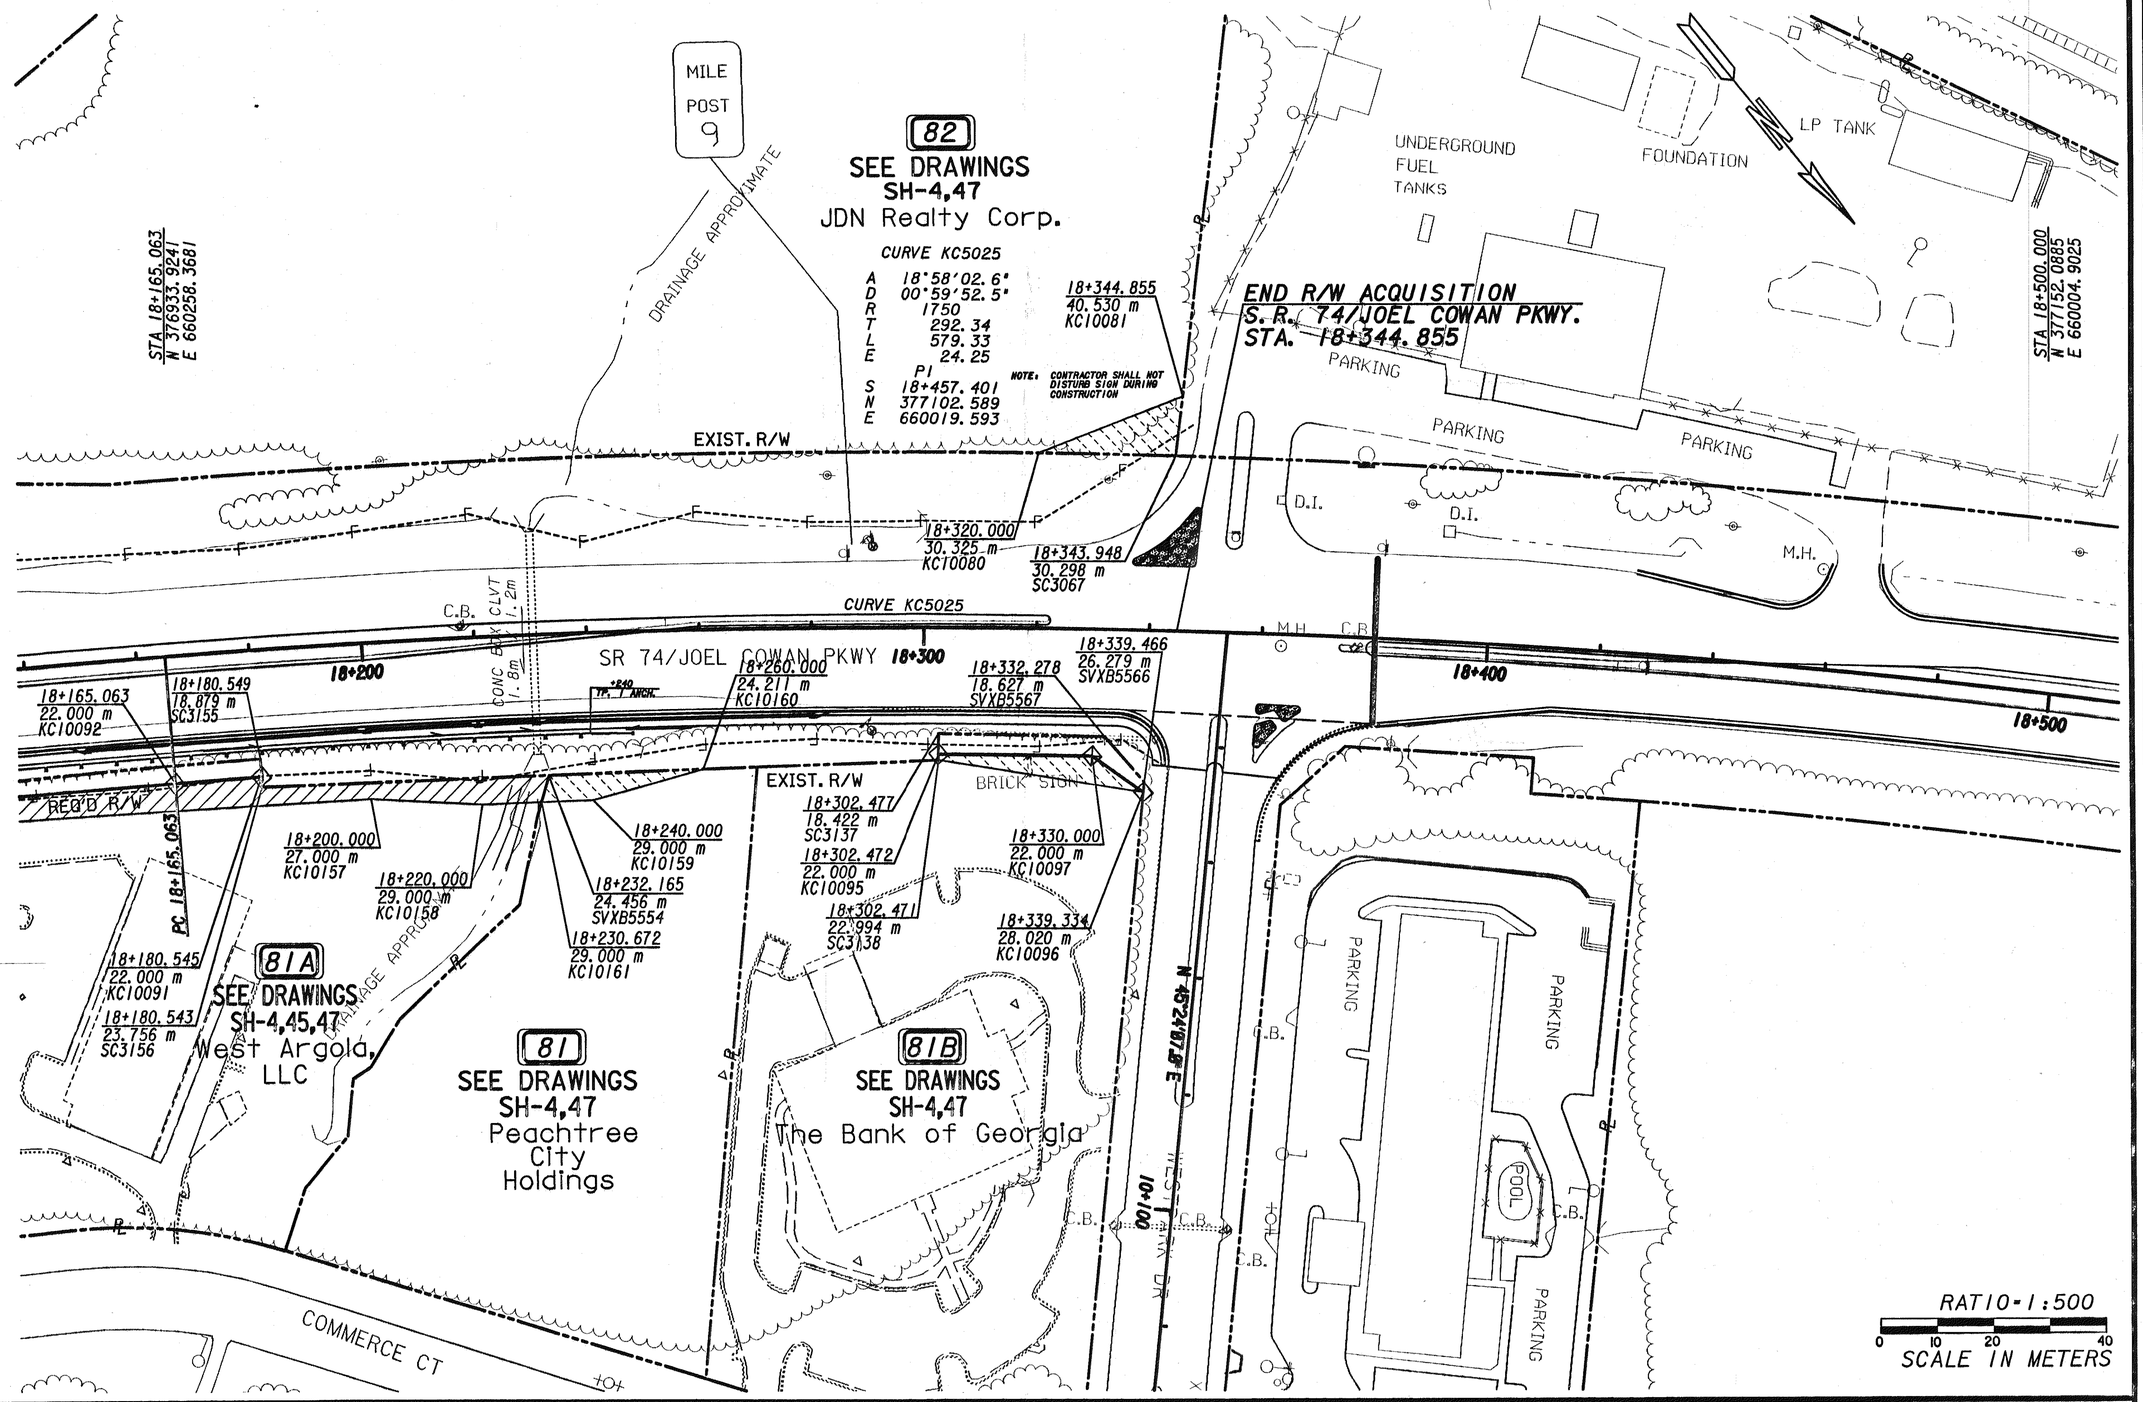

PROPERTY AND EXISTING R/W LINE
REQUIRED R/W LINE
CONSTRUCTION LIMITS
EASMT FOR CONSTR & MAINT OF SLOPES
EASEMENT FOR CONSTR OF DRIVES
BEGIN LIMIT OF ACCESS ..... BLA
END LIMIT OF ACCESS ..... ELA
LIMIT OF ACCESS
R/W AND LIMIT OF ACCESS
EASMT FOR CONSTR OF SLOPES

Kimley-Horn and Associates, Inc.
Engineering, Planning, and Environmental Consultants
Suite 2701, 6855 Jimmy Carter Boulevard
Norcross, Georgia 30071

DATE	REVISIONS	DATE	REVISIONS
06-24-05	REV PAR 81, ADDED PAR 81A & 81B	11-02-05	ADDED PAR 81B SIGN NOTE
08-05-05	ADDED ESMT PAR 81B, ADDED PAR 82, ADDED PAR 81A PKG LOT BLDGS, REV END R/W ACQ. STA.	01-13-06	REV PAR 81 FROM PERM TO TEMP ESMT
		01-30-06	REV OWNER NAME PAR 82
		03-27-06	REV PAR 82 FROM PERM TO TEMP ESMT AND ADDED "NOT DISTURB SIGN" NOTE
09-21-05	REV PAR 81B TOPO (ADDED BRICK SIGN)		
11-02-05	REV PAR 81B FROM PERM TO TEMP ESMT		

LAND LOT NO. 130
LAND DISTRICT 7
GMD
PRF ●●PENTABLE●●
SHOWDATETIME●●●●●●
DGN#SPECIFICATION●●●●●●●●●●●●●●●●●●●●●●

GEORGIA
DEPARTMENT OF TRANSPORTATION
RIGHT OF WAY MAP
PROJECT STP-209-1 (1)
COUNTY FAYETTE
DATE 02/02/01 SH 46 OF 47

PLNRW2