STATE	PROJECT NUMBER	SHEET NO.	TOTAL SHEETS
GA.	STP-209-1(1)	56	513

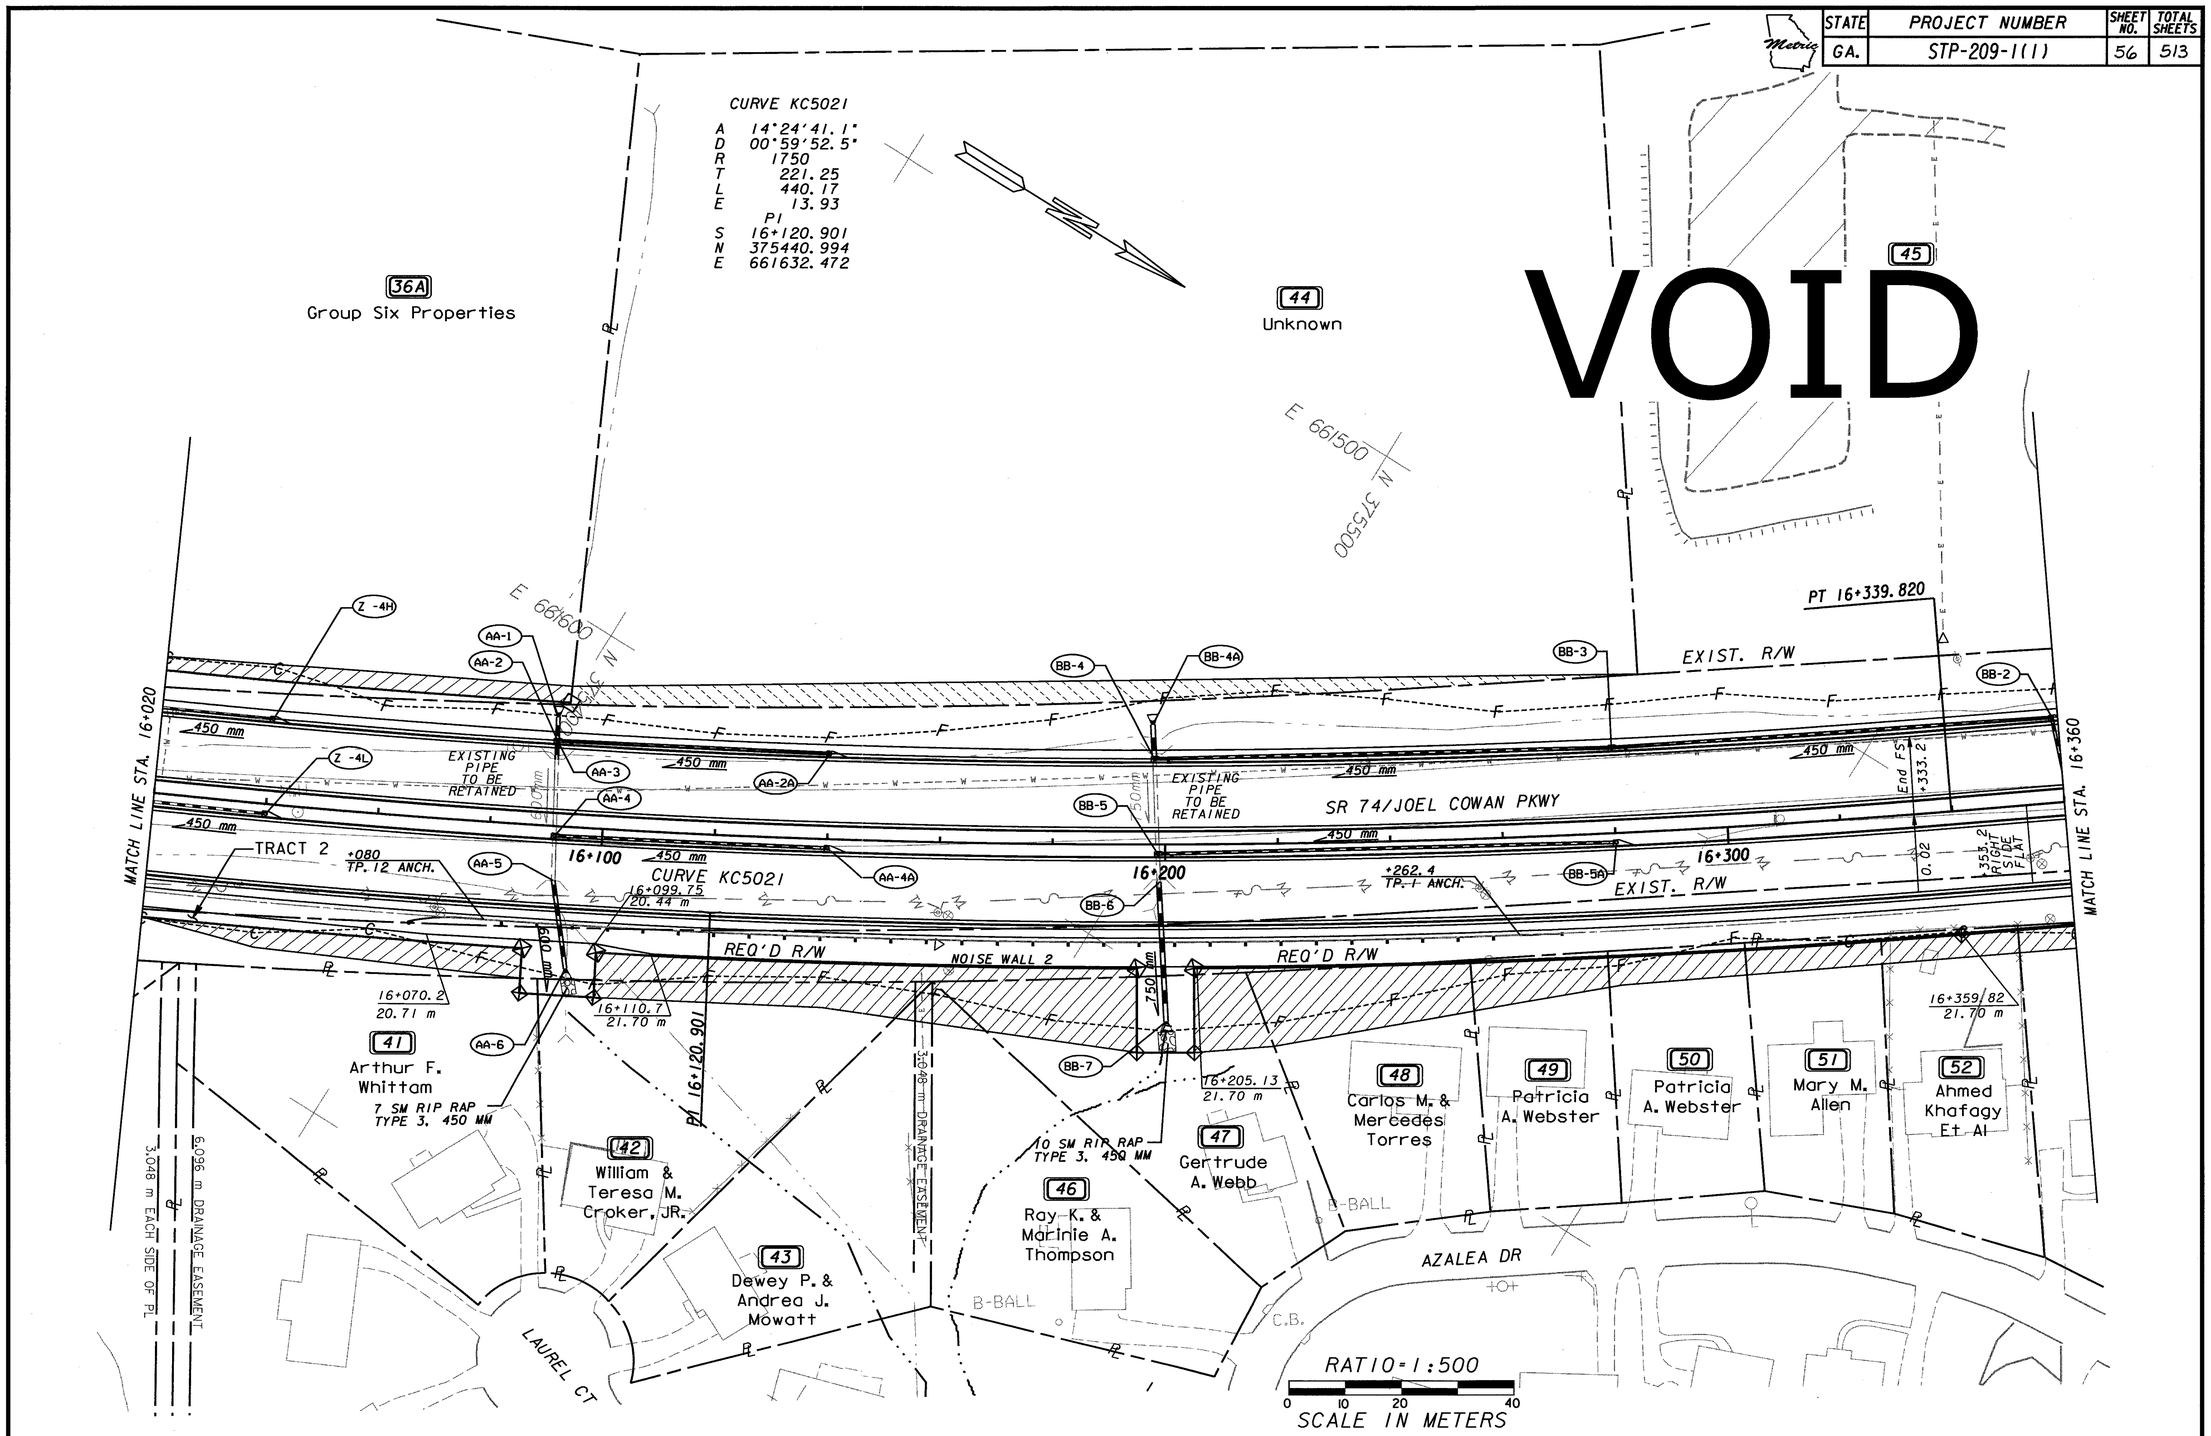

DATE	REVISIONS	DATE	REVISIONS
5/2/06	CONST LIMITS & DRAINAGE		

GEORGIA
DEPARTMENT OF TRANSPORTATION
CONSTRUCTION PLAN
PROJECT STP-209-1(1)
COUNTY FAYETTE
DATE SH 17 OF 25

PLNCON
...\10 15 SR 74\dgn\32350C17.dgn 5/10/2006 6:04:26 AM
PRF $$PENTABLE$$