STATE	PROJECT NUMBER	SHEET NO.	TOTAL SHEETS
GA.	STP-209-1(1)	80	513

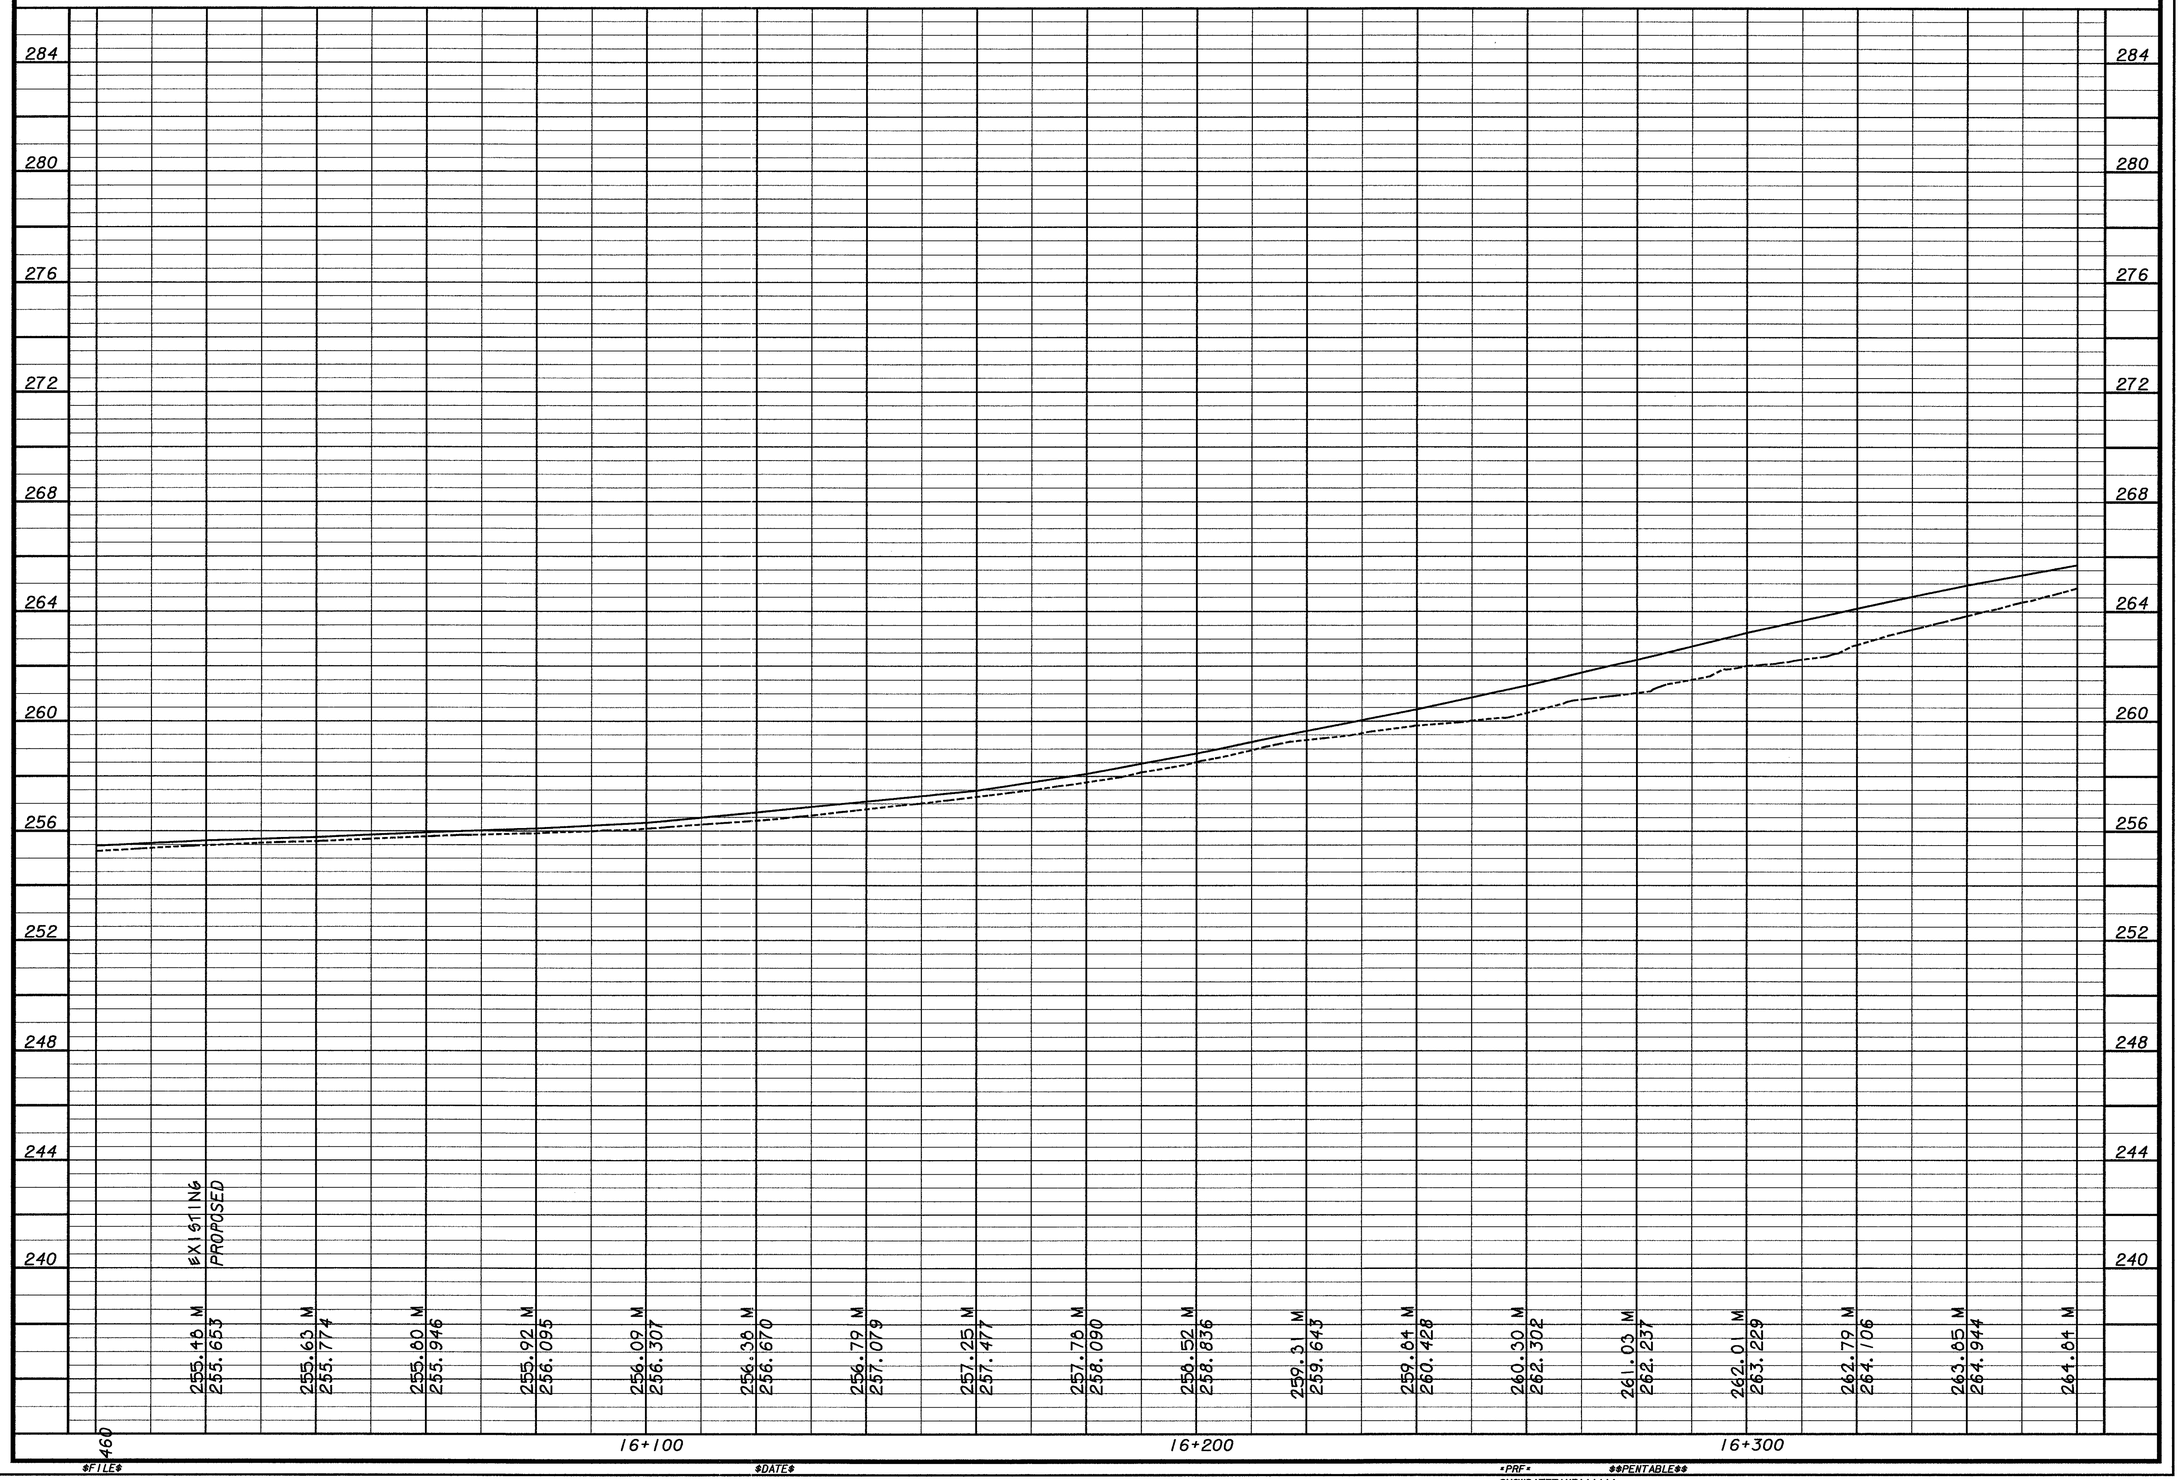

PROFUL $FILE$ $DATE$ *PRF* $$PENTABLE$$ SHOWDATETIME$$$$$$ DGN$SPECIFICATION$$$$$$$$$$$$$$$$$$$$$$$$