STATE	PROJECT NUMBER	SHEET NO.	TOTAL SHEETS
GA.	STP-203-1(1)	87	513

REVISION DATES
5/18/07

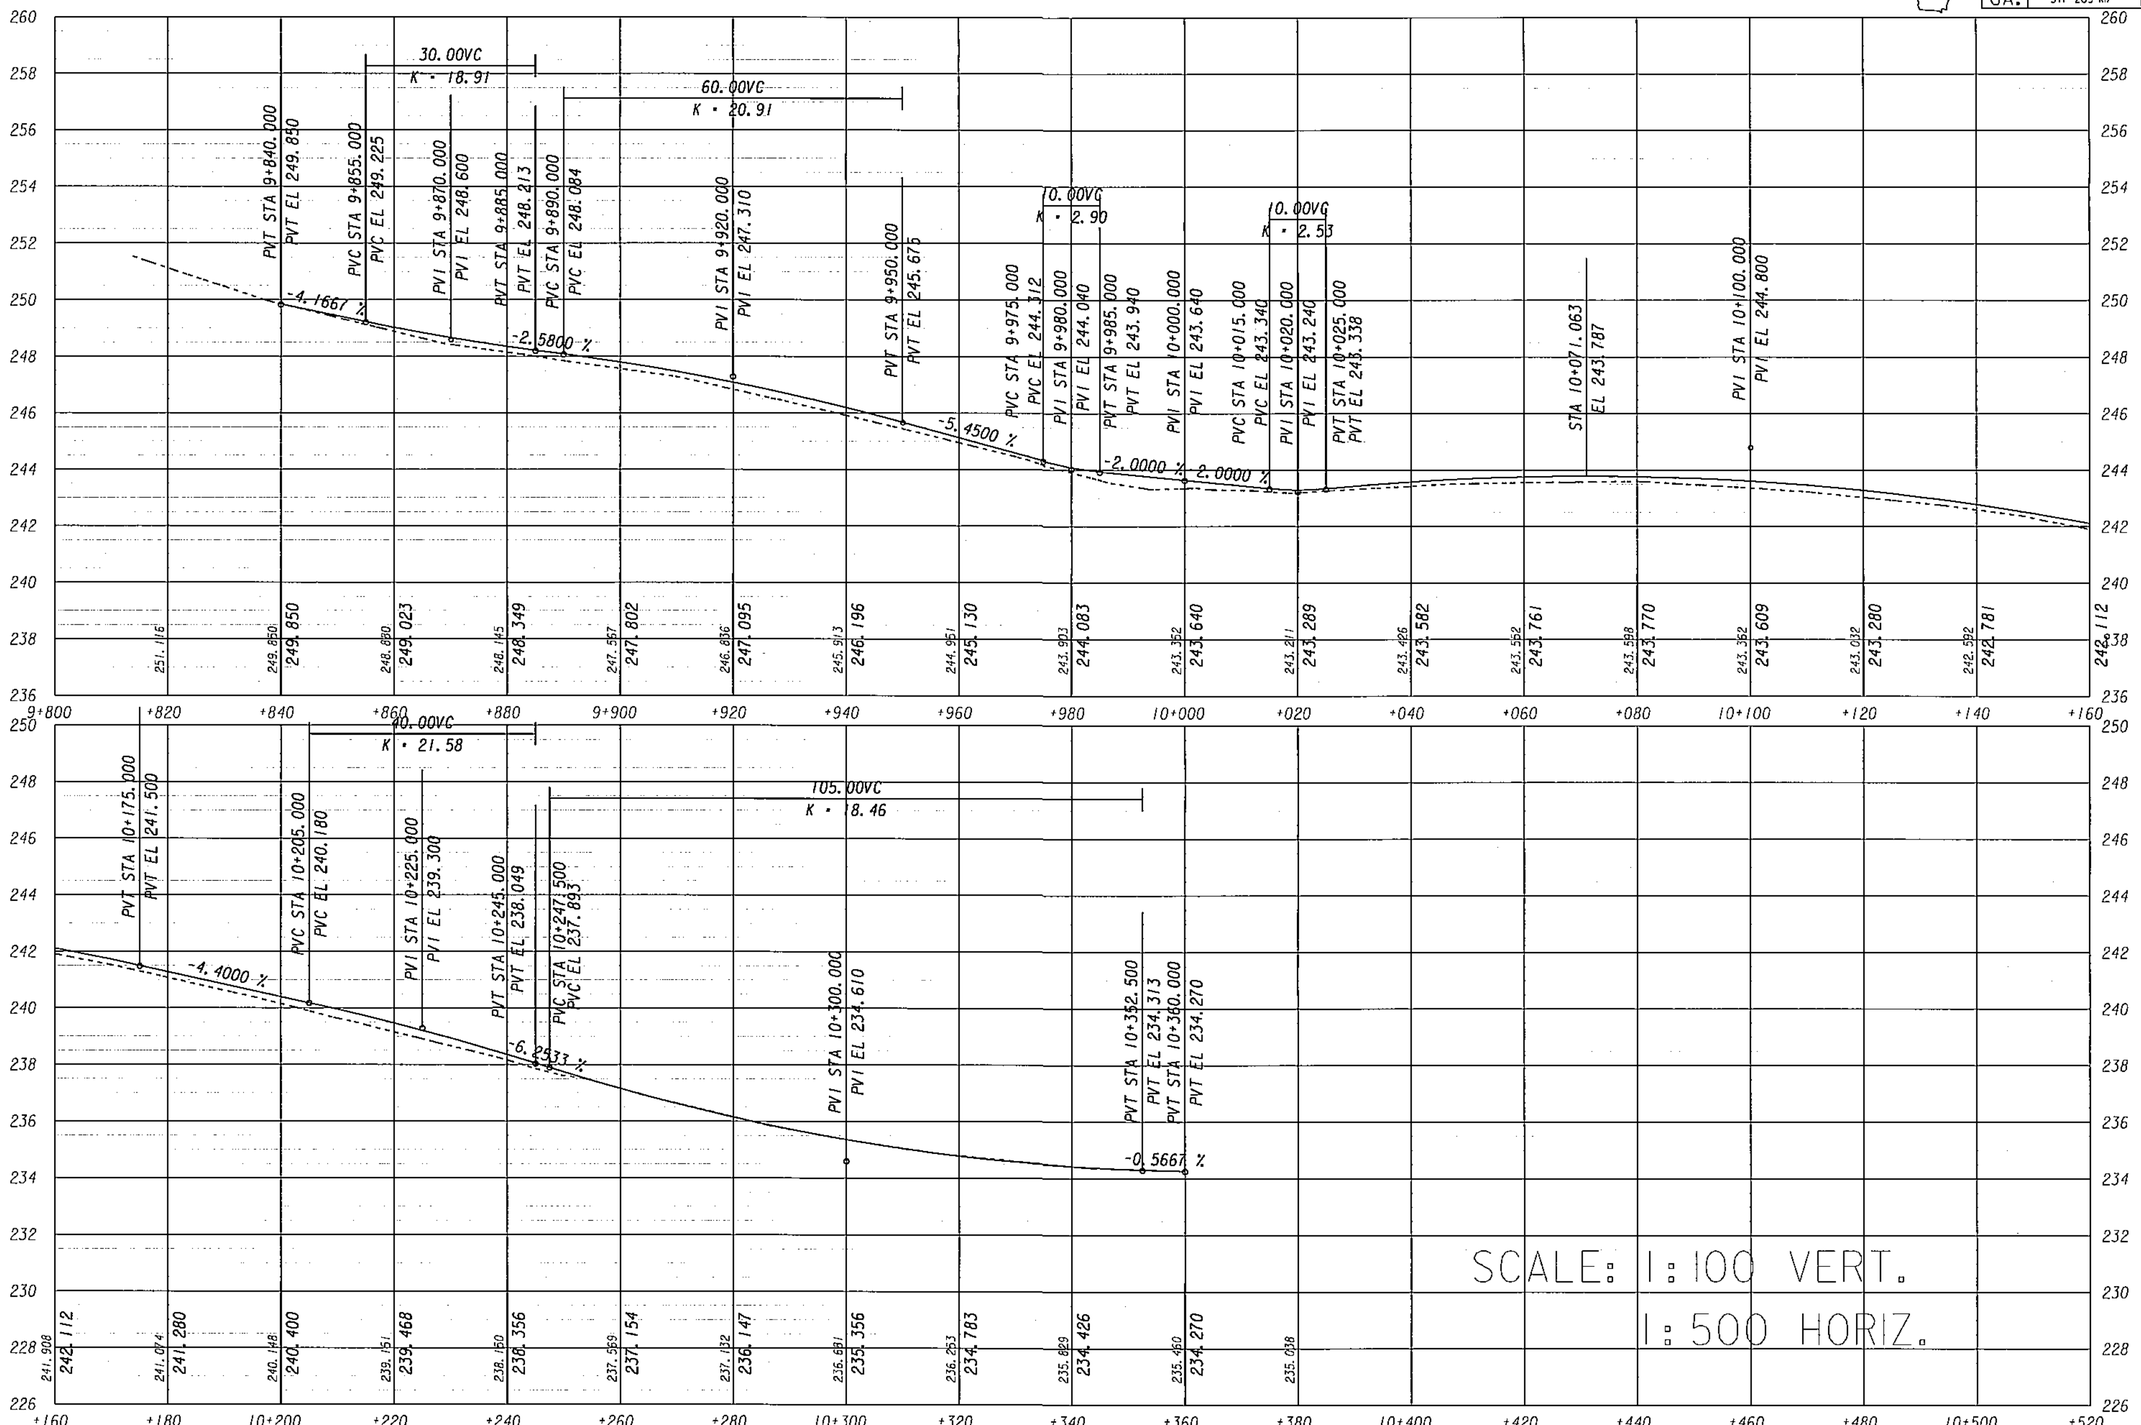

USE ON CONSTRUCTION

STATE OF GEORGIA
DEPARTMENT OF TRANSPORTATION
OFFICE OF DESIGN

TDK BLVD./CROSSTOWN DR.

DRAWING No.

16-May-2007 09:22:38
M:\322350FayetteSR74\TDK & CROSSTOWN PROFILE.DGN

5/16/2007 9:22:33 AM \\GDOT-DSN\GOPLOT\QCF\go_kip8000_pcpor_36x24.qcf bquarles M:\322350FayetteSR74\TDK & CROSSTOWN PROFILE.prf GO-RD4