STATE	PROJECT NUMBER	SHEET NO.	TOTAL SHEETS
GA.	STP-209-1(1)	40	513

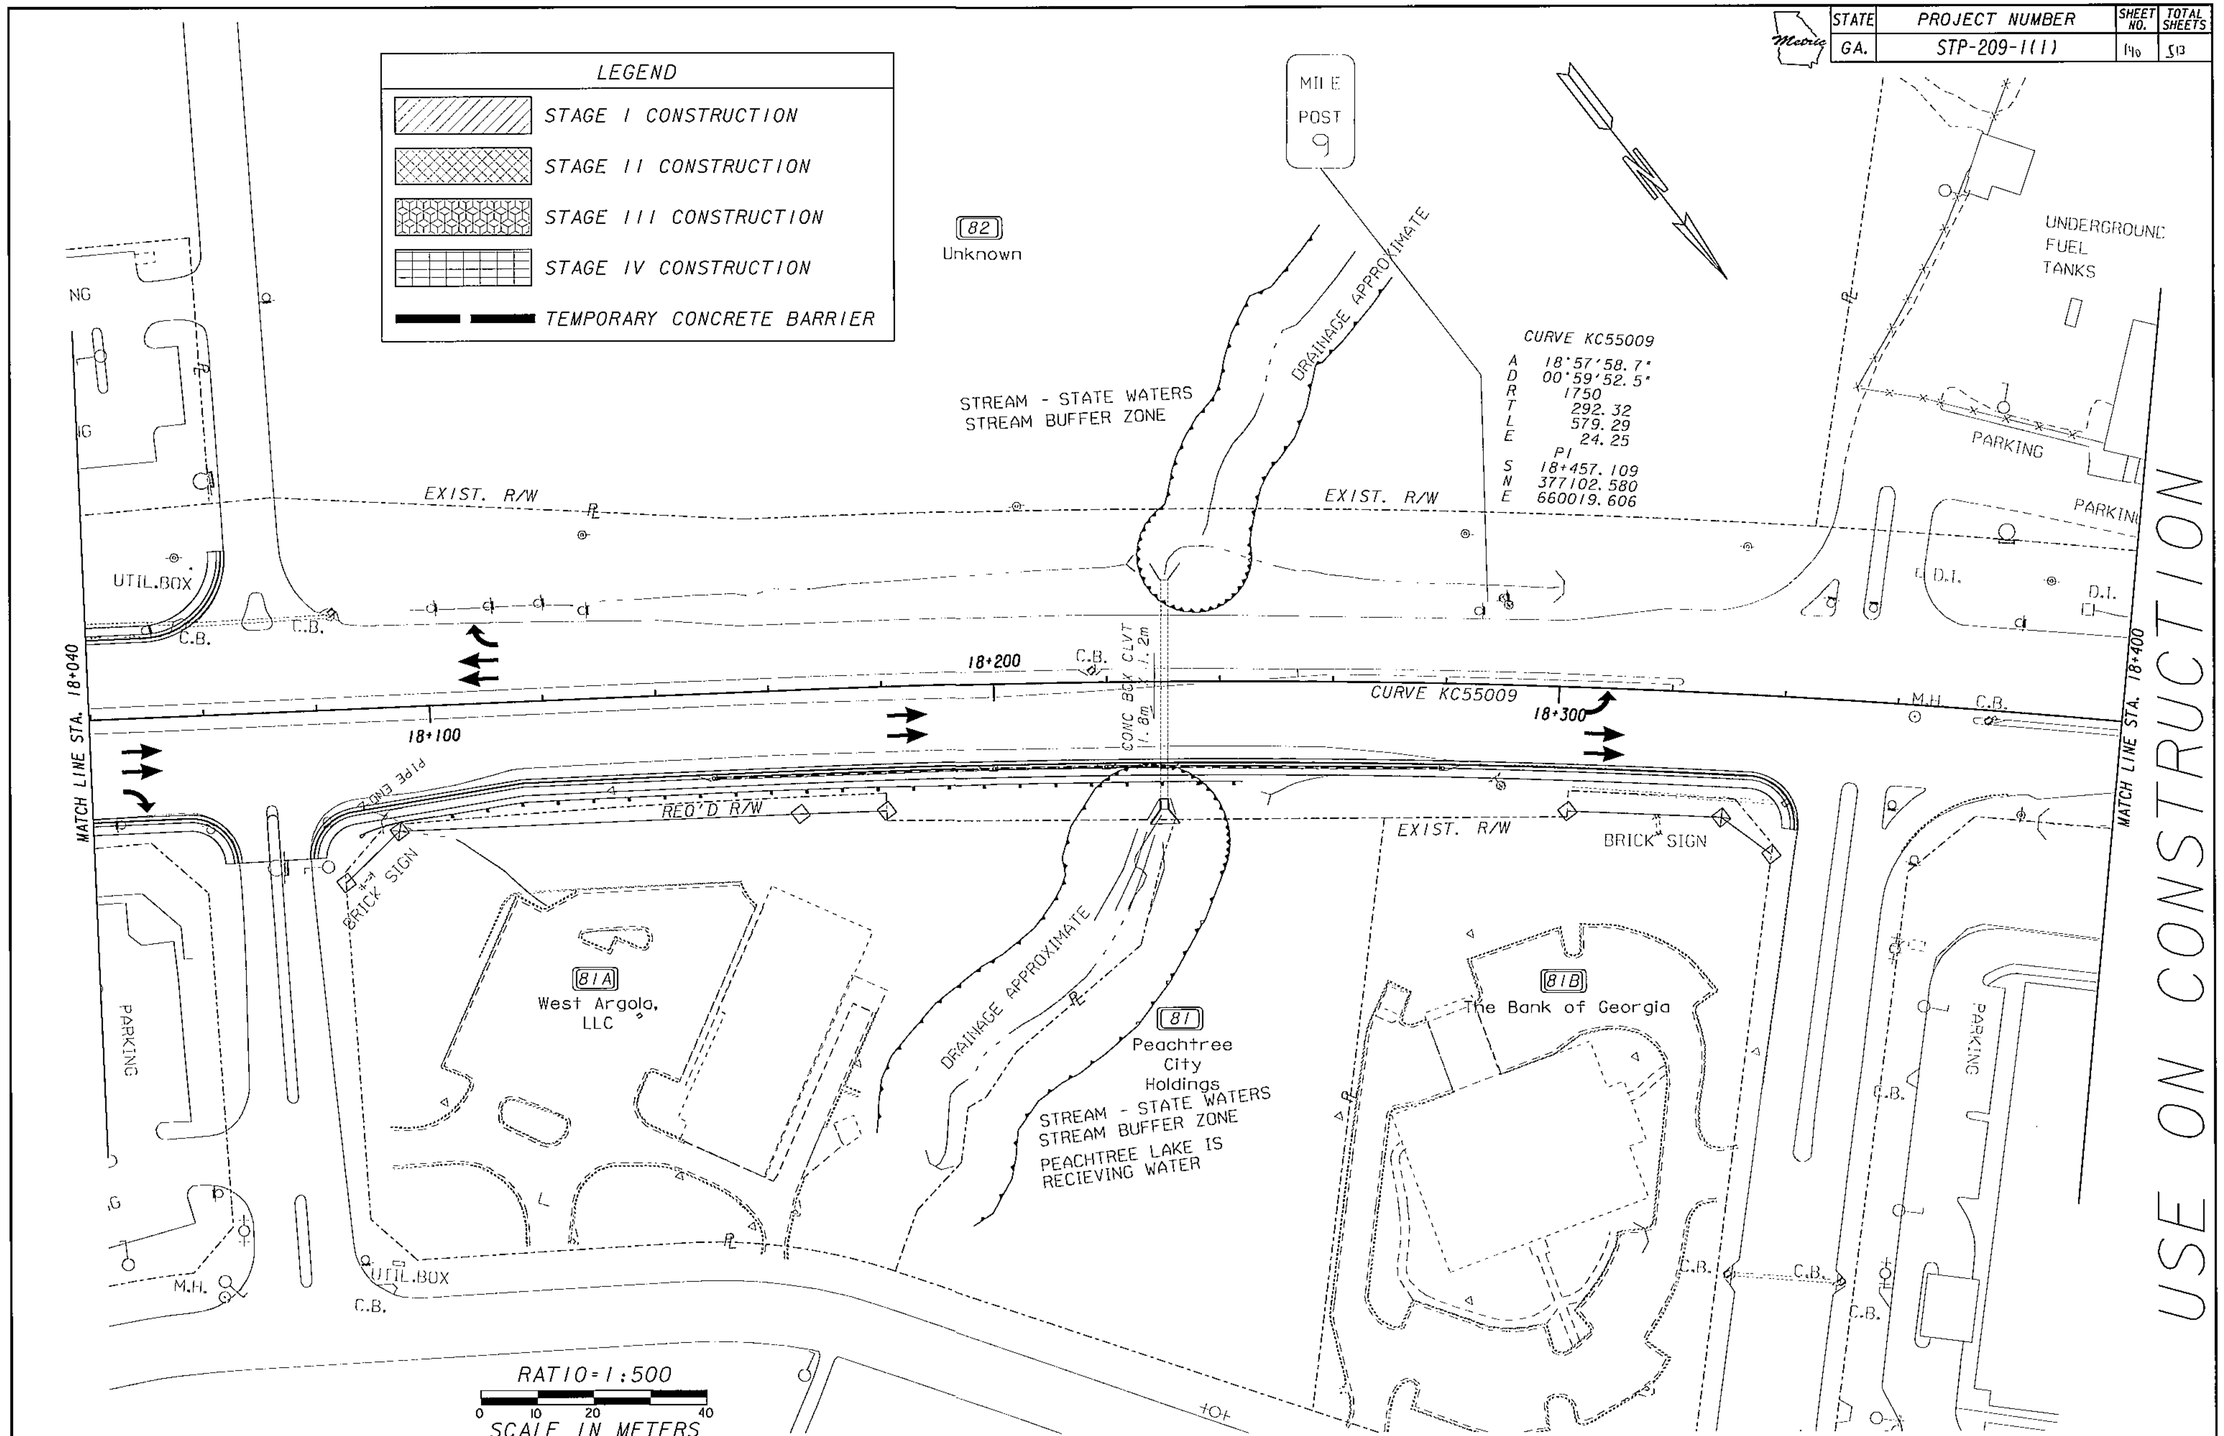

PROPERTY AND EXISTING R/W LINE
REQUIRED R/W LINE
CONSTRUCTION LIMITS
EASEMENT FOR CONSTR & MAINTENANCE OF SLOPES
EASEMENT FOR CONSTR OF SLOPES
EASEMENT FOR CONSTR OF DRIVES

BEGIN LIMIT OF ACCESS.....BLA
END LIMIT OF ACCESS.....ELA
LIMIT OF ACCESS
R/W AND LIMIT OF ACCESS
EXISTING R/W LINE

DATE	REVISIONS	DATE	REVISIONS
5/18/07	Rev. To Show Stream Buffer		
	Rev. To Show Receiving Waters		

GEORGIA
DEPARTMENT OF TRANSPORTATION
STAGING PLAN
PROJECT STP-209-1(1)
COUNTY FAYETTE
DATE SH 48 OF

5/15/2007 11:38:07 AM \\GDOT-DSN\NG\PLOT\OCF\go_klp8000_paper_36x24.pcf bquarles M:\322350FayetteSR74\SR 74 JBT offles 8-31-06\323505H23STG2.prf GO-RD-1
PLNCON
M:\322350FayetteSR74\SR 74 JBT offles 8-31-06\323505E23STG2.dgn
15-May-2007 11:38:32
\\gdot-dsn1\geofg\resources\Gdot2007_Klp.tbl