STATE	PROJECT NUMBER	SHEET NO.	TOTAL SHEETS
GA.	STP-209-1(1)	147	513

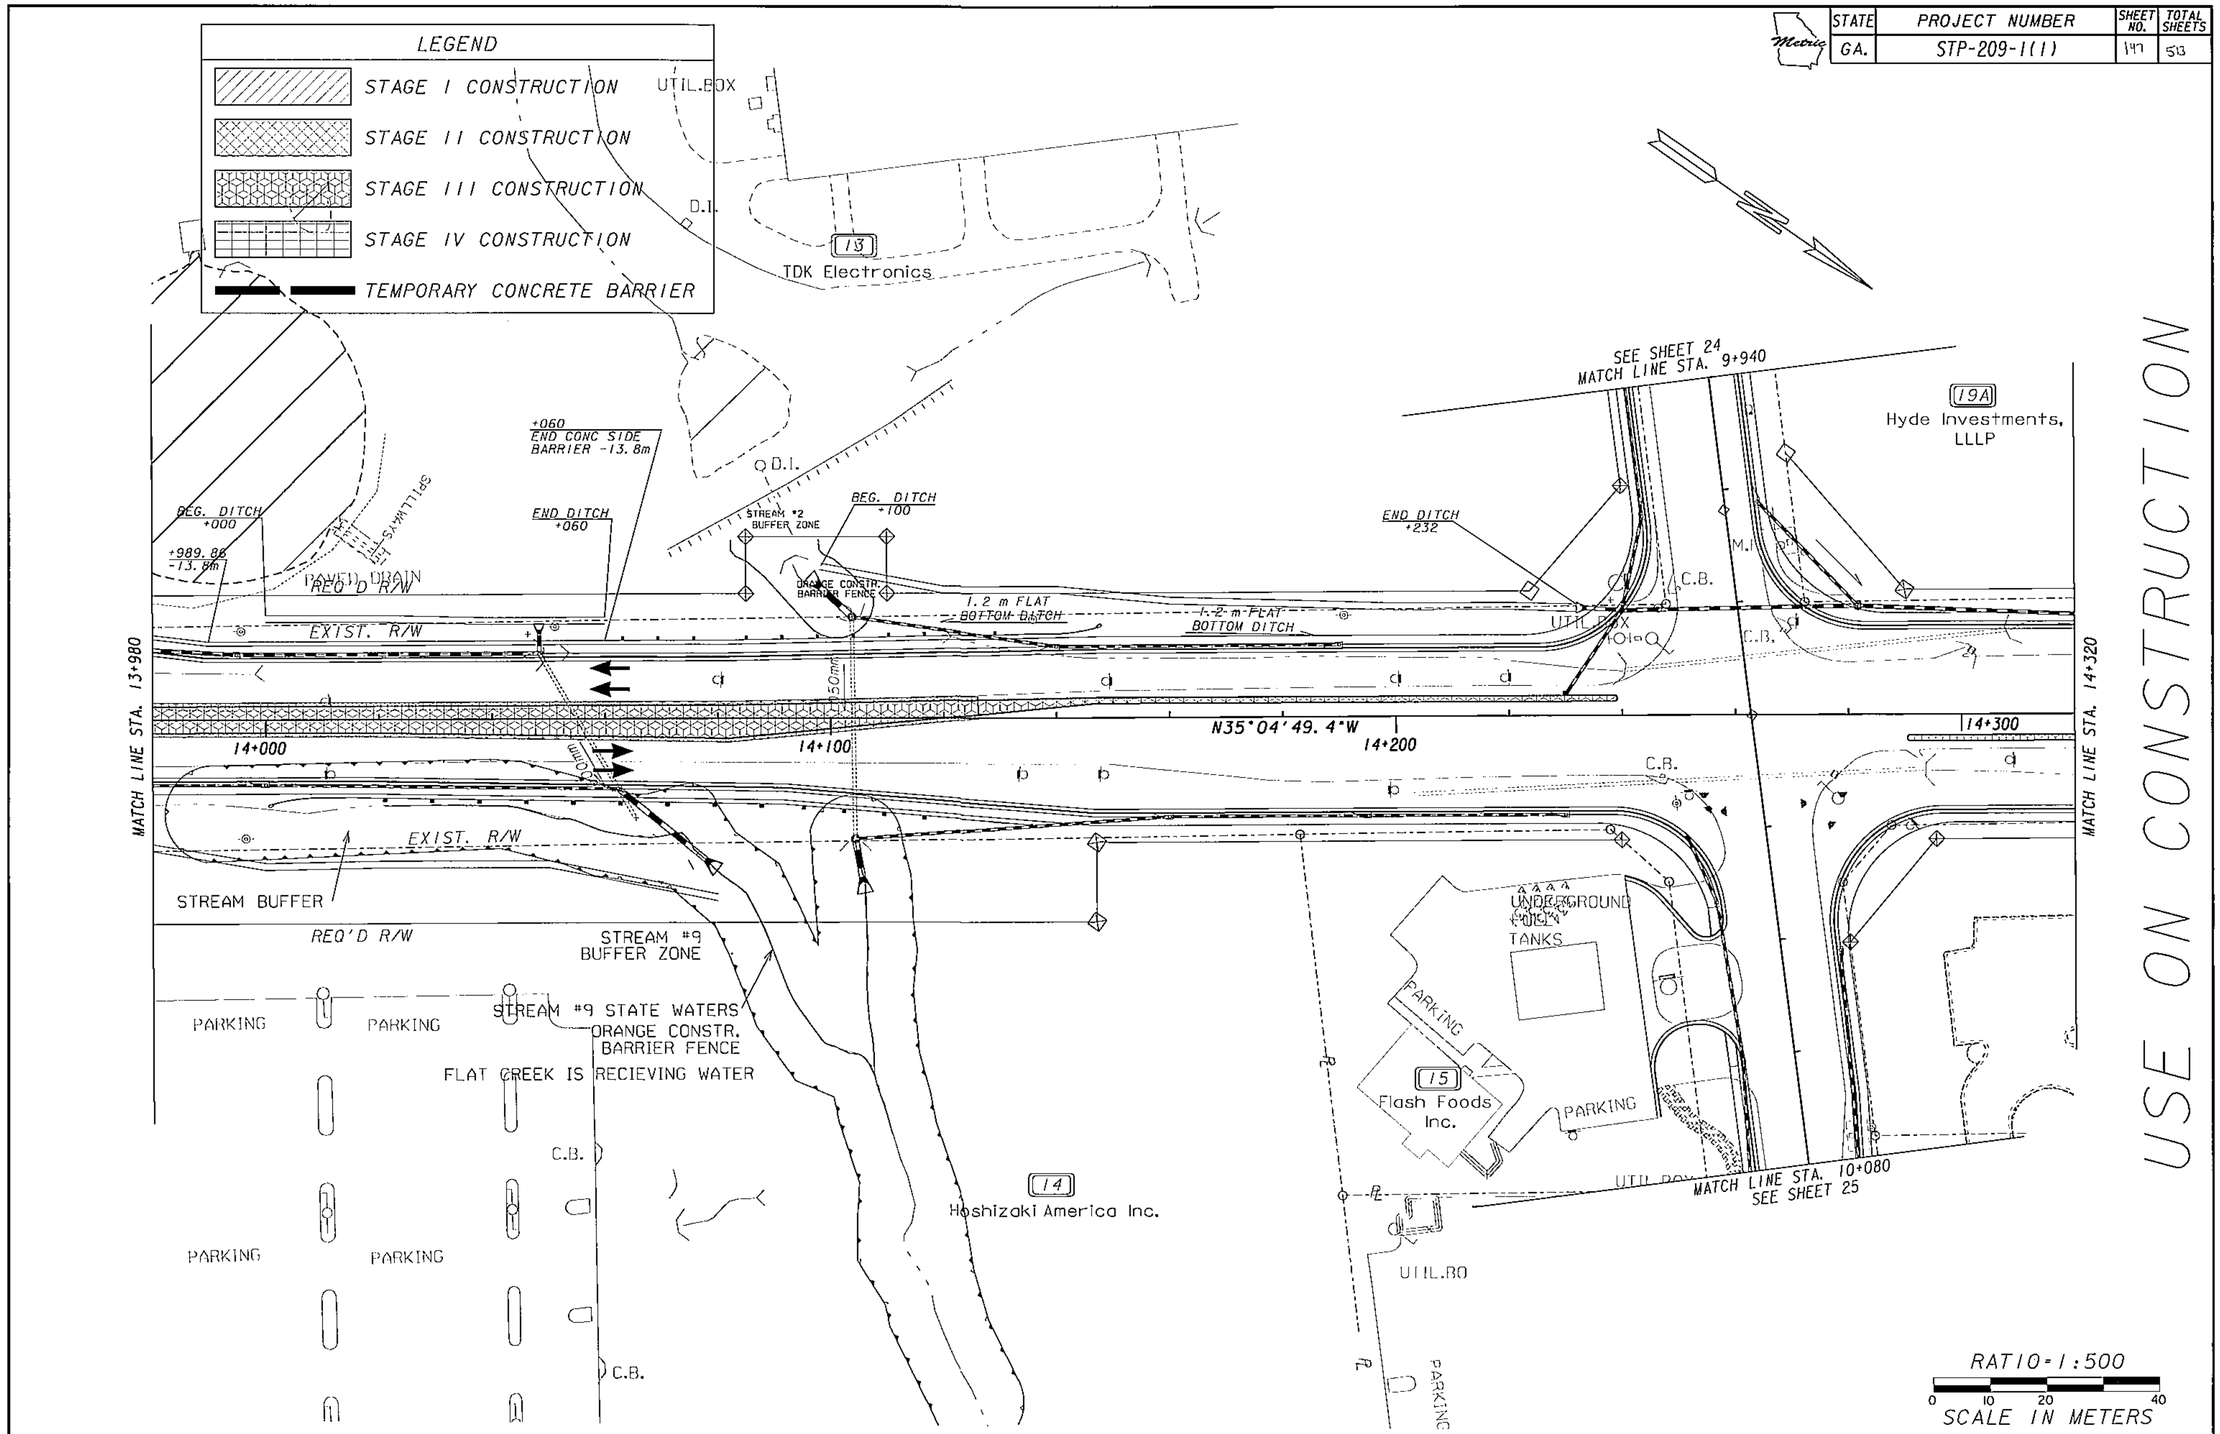

PROPERTY AND EXISTING R/W LINE
REQUIRED R/W LINE
CONSTRUCTION LIMITS
EASEMENT FOR CONSTR & MAINTENANCE OF SLOPES
EASEMENT FOR CONSTR OF SLOPES
EASEMENT FOR CONSTR OF DRIVES

BEGIN LIMIT OF ACCESS.....BLA
END LIMIT OF ACCESS.....ELA
LIMIT OF ACCESS
R/W AND LIMIT OF ACCESS
EXISTING R/W LINE

DATE	REVISIONS	DATE	REVISIONS
5/7/06	Rev. For New Typical Section		
5/18/07	Rev. To Show Stream Buffer		
	Rev. To Show Receiving Waters		

GEORGIA
DEPARTMENT OF TRANSPORTATION
STAGING PLAN
PROJECT STP-209-1(1)
COUNTY FAYETTE
DATE SH 36 OF

5/15/2007 11:37:03 AM \\GDOT-DSN\G PLOT\GCF\go_kip8000_paper_36x24.gcf bquarles M:\322350FayetteSR74\SR 74 JBT efiles 8-31-06\32350SHIISTG3.prf GO-RD4
PLNCON
M:\322350FayetteSR74\SR 74 JBT efiles 8-31-06\32350SEIISTG3.dgn
15-May-2007 11:37:29
\\gdot-dsn\gocfg\resources\Gdot2007_Kip.tbl