| STATE | PROJECT NUMBER | SHEET NO. | TOTAL SHEETS |
|---|---|---|---|
| GA. | STP-209-1 (1) FAYETTE | 149 | 513 |

REV. 5-7-06

# STAGING TYPICAL SECTIONS

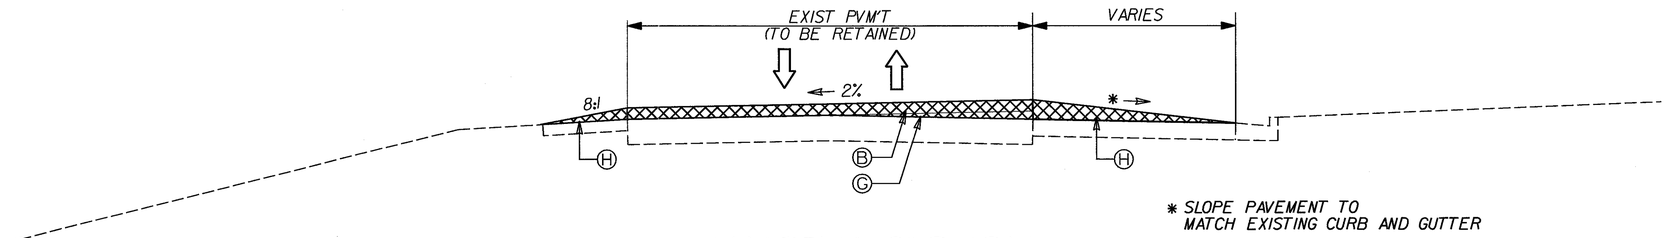


* SLOPE PAVEMENT TO MATCH EXISTING CURB AND GUTTER

## TANGENT SECTION
STAGE 1 – PHASE 1

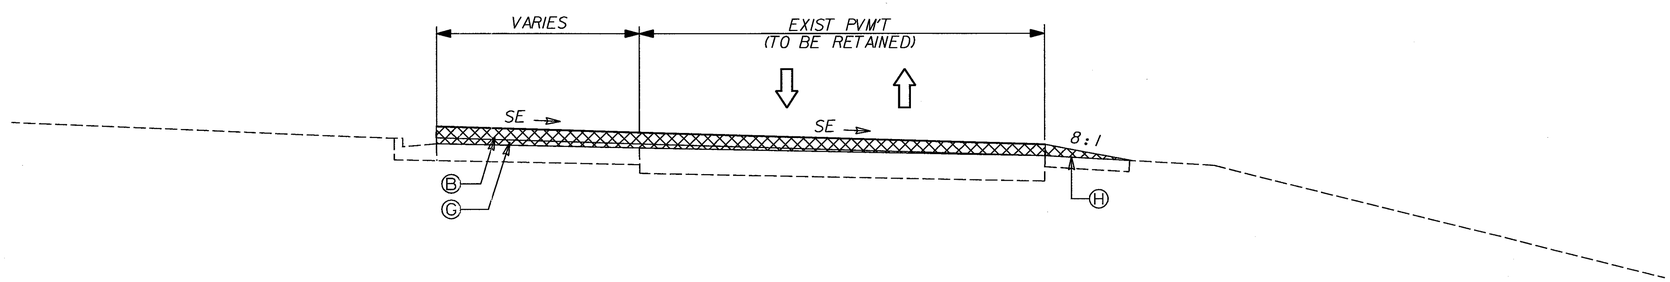


## SUPERELEVATED SECTION
STAGE 1 – PHASE 1

REQUIRED PAVEMENT

- (A) ASPHALTIC CONC.-12.5 mm SUPERPAVE,GP 2 ONLY, INCL BITUM MATL & H LIME, 90 kg/m2
- (B) ASPHALTIC CONC.-19 mm SUPERPAVE, GP 1 OR 2, INCL BITUM MATL & H LIME, 120 kg/m2
- (C) ASPHALTIC CONC.BASE -25 mm SUPERPAVE, GP 1 OR 2, INCL BITUM MATL & H LIME, 420 kg/m2
- (D) GRADED AGG.BASE, 305 mm
- (E) GA.STD.9032B TYPE 7 CURB & GUTTER, 200 mm x 750 mm
- (F) GA.STD.9032B TYPE 2 CURB & GUTTER, 200 mm x 750 mm
- (G) ASPHALTIC CONC.LEVELING AS REQ'D
- (H) ASPHALTIC CONC.-19 mm SUPERPAVE, GP 1 OR 2, INCL BITUM MATL & H LIME, VARIABLE DEPTH

TRAFFIC THIS PHASE

CONSTRUCTION THIS PHASE

PREVIOUS CONSTRUCTION

STAGE 1 – PHASE 1

PROJECT NO: STP-209-1 (1)
COUNTY: FAYETTTE
P.I. NO. 322350
MAINLINE SECTION
SR 74 / JOEL COWAN PKWY