STATE	PROJECT NUMBER	SHEET NO.	TOTAL SHEETS
GA.	STP-209-1 (1) FAYETTE	15TB	513

REV. 5-7-06

STAGING TYPICAL SECTIONS

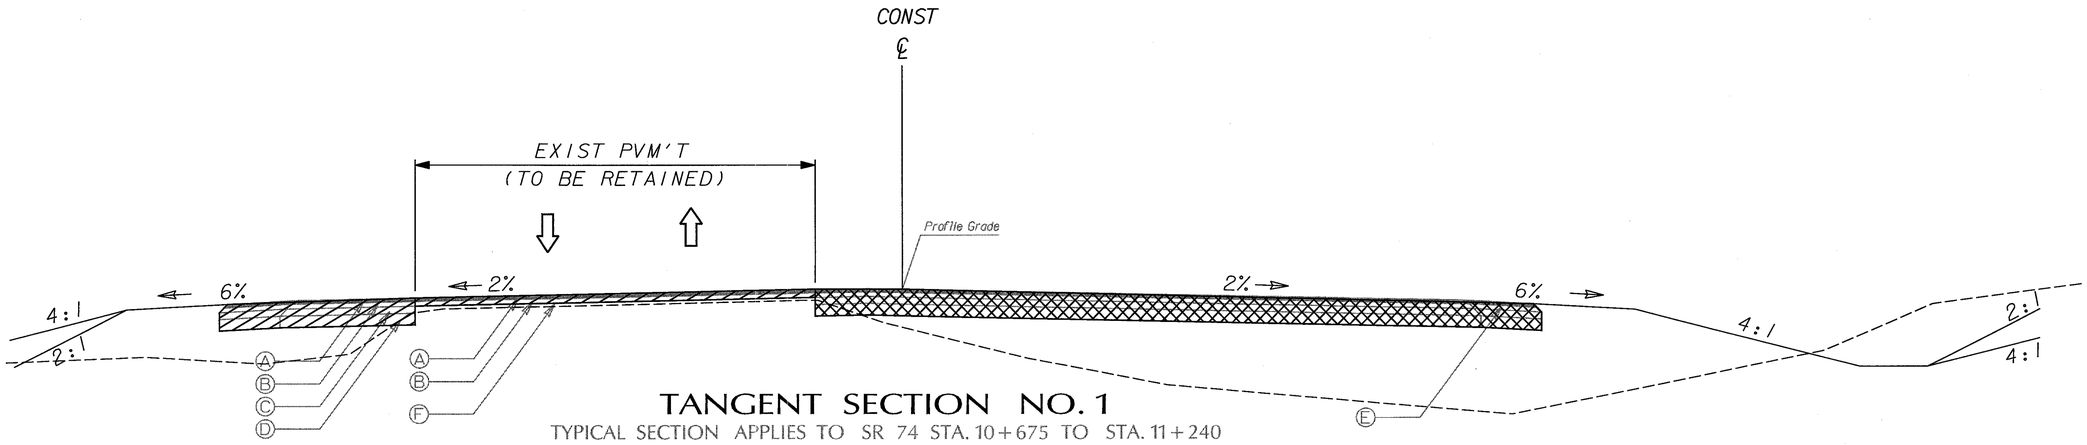

TANGENT SECTION NO. 1

TYPICAL SECTION APPLIES TO SR 74 STA. 10+675 TO STA. 11+240

STAGE II

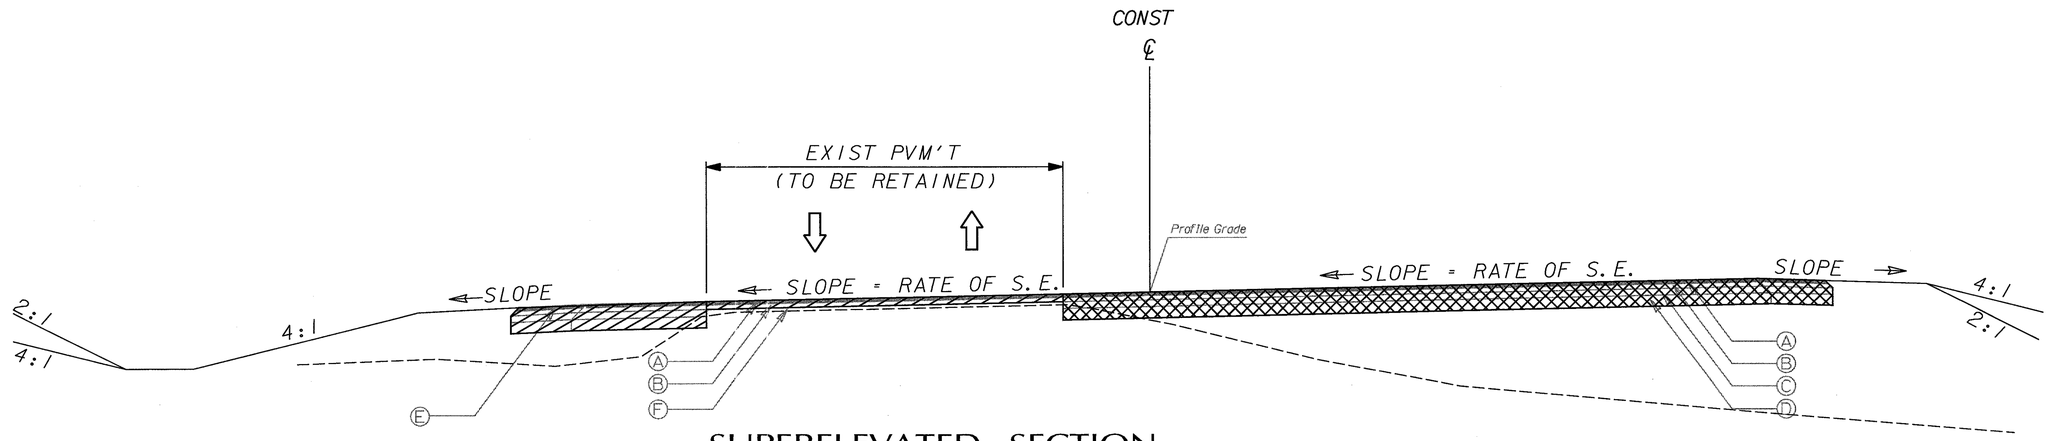

SUPERELEVATED SECTION

SEE CONSTRUCTION PLANS FOR SUPERELEVATED SECTIONS

STAGE II

TRAFFIC THIS PHASE

CONSTRUCTION THIS PHASE

PREVIOUS CONSTRUCTION

REQUIRED PAVEMENT

(A) ASPHALTIC CONC.- 12.5 mm SUPERPAVE, GP 2 ONLY, INCL BITUM MATL & H LIME, 90 kg/m2

(B) ASPHALTIC CONC.- 19 mm SUPERPAVE, GP 1 OR 2, INCL BITUM MATL & H LIME, 240 kg/m2

(C) ASPHALTIC CONC. BASE - 25 mm SUPERPAVE, GP 1 OR 2, INCL BITUM MATL & H LIME, 300 kg/m2

(D) GRADED AGG. BASE, 305 mm

(E) INDENTATION RUMBLE STRIPS - GROUND-IN-PLACE (SKIP)

(F) ASPHALTIC CONC. LEVELING AS REQ'D

RATIO=1:100

0 2 4 8

SCALE IN METERS

STAGE II

PROJECT NO: STP-209-1 (1)
COUNTY: FAYETTTE
P.I. NO. 322350
MAINLINE SECTION
SR 74 / JOEL COWAN PKWY