STATE	PROJECT NUMBER	SHEET NO.	TOTAL SHEETS
GA.	STP-209-1 (1) FAYETTE	15TD	5,3

REV. 5-7-06

STAGING TYPICAL SECTIONS

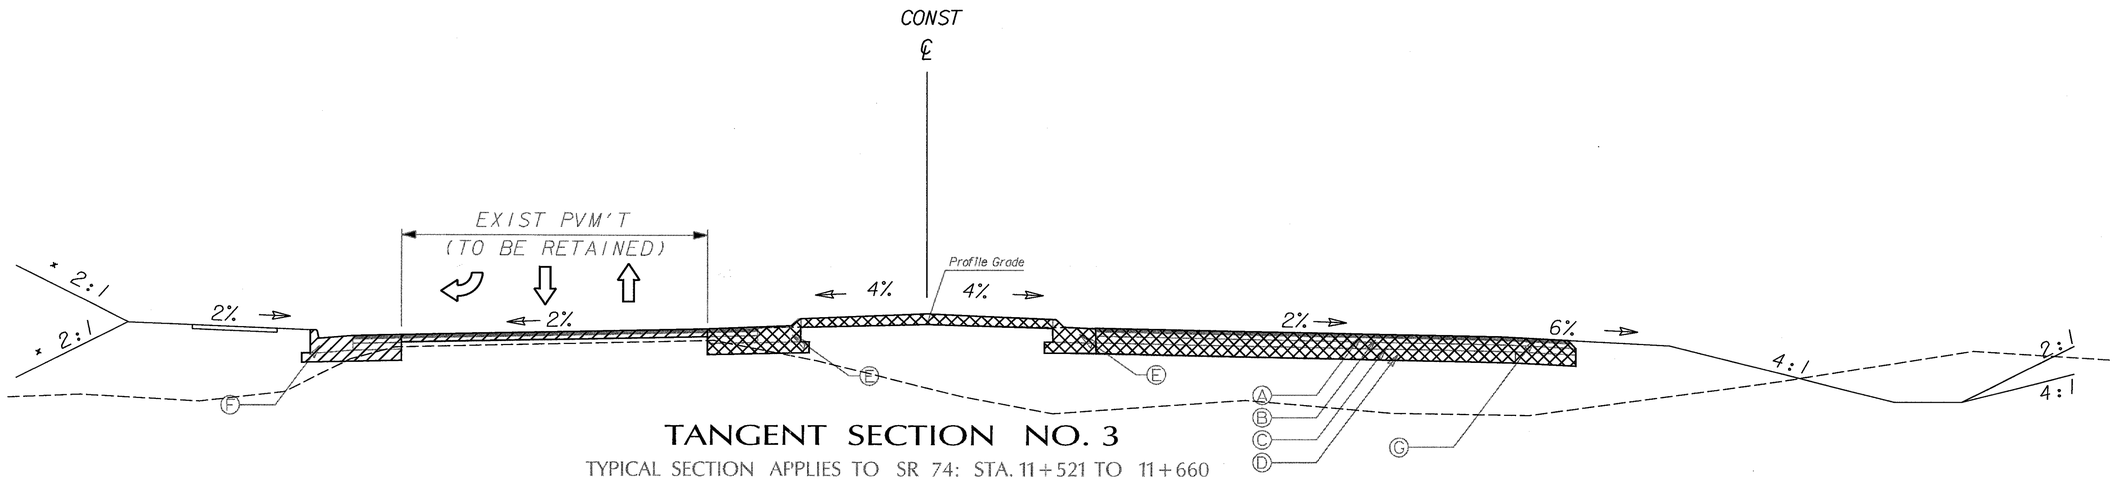

TANGENT SECTION NO. 3

TYPICAL SECTION APPLIES TO SR 74: STA. 11+521 TO 11+660

STAGE II

REQUIRED PAVEMENT

(A) ASPHALTIC CONC.-12.5 mm SUPERPAVE,GP 2 ONLY, INCL BITUM MATL & H LIME, 90 kg/m2

(B) ASPHALTIC CONC.-19 mm SUPERPAVE, GP 1 OR 2, INCL BITUM MATL & H LIME, 240 kg/m2

(C) ASPHALTIC CONC.BASE -25 mm SUPERPAVE, GP 1 OR 2, INCL BITUM MATL & H LIME, 300 kg/m2

(D) GRADED AGG.BASE, 305 mm

(E) GA.STD.9032B TYPE 7 CURB & GUTTER, 200 mm x 750 mm

(F) GA.STD.9032B TYPE 2 CURB & GUTTER, 200 mm x 750 mm

(G) INDENTATION RUMBLE STRIPS - GROUND-IN-PLACE (SKIP)

RATIO=1:100

0 2 4 8

SCALE IN METERS

TRAFFIC THIS PHASE

CONSTRUCTION THIS PHASE

PREVIOUS CONSTRUCTION

STAGE II

PROJECT NO: STP-209-1 (1)
COUNTY: FAYETTTE
P.I. NO. 322350
MAINLINE SECTION
SR 74 / JOEL COWAN PKWY