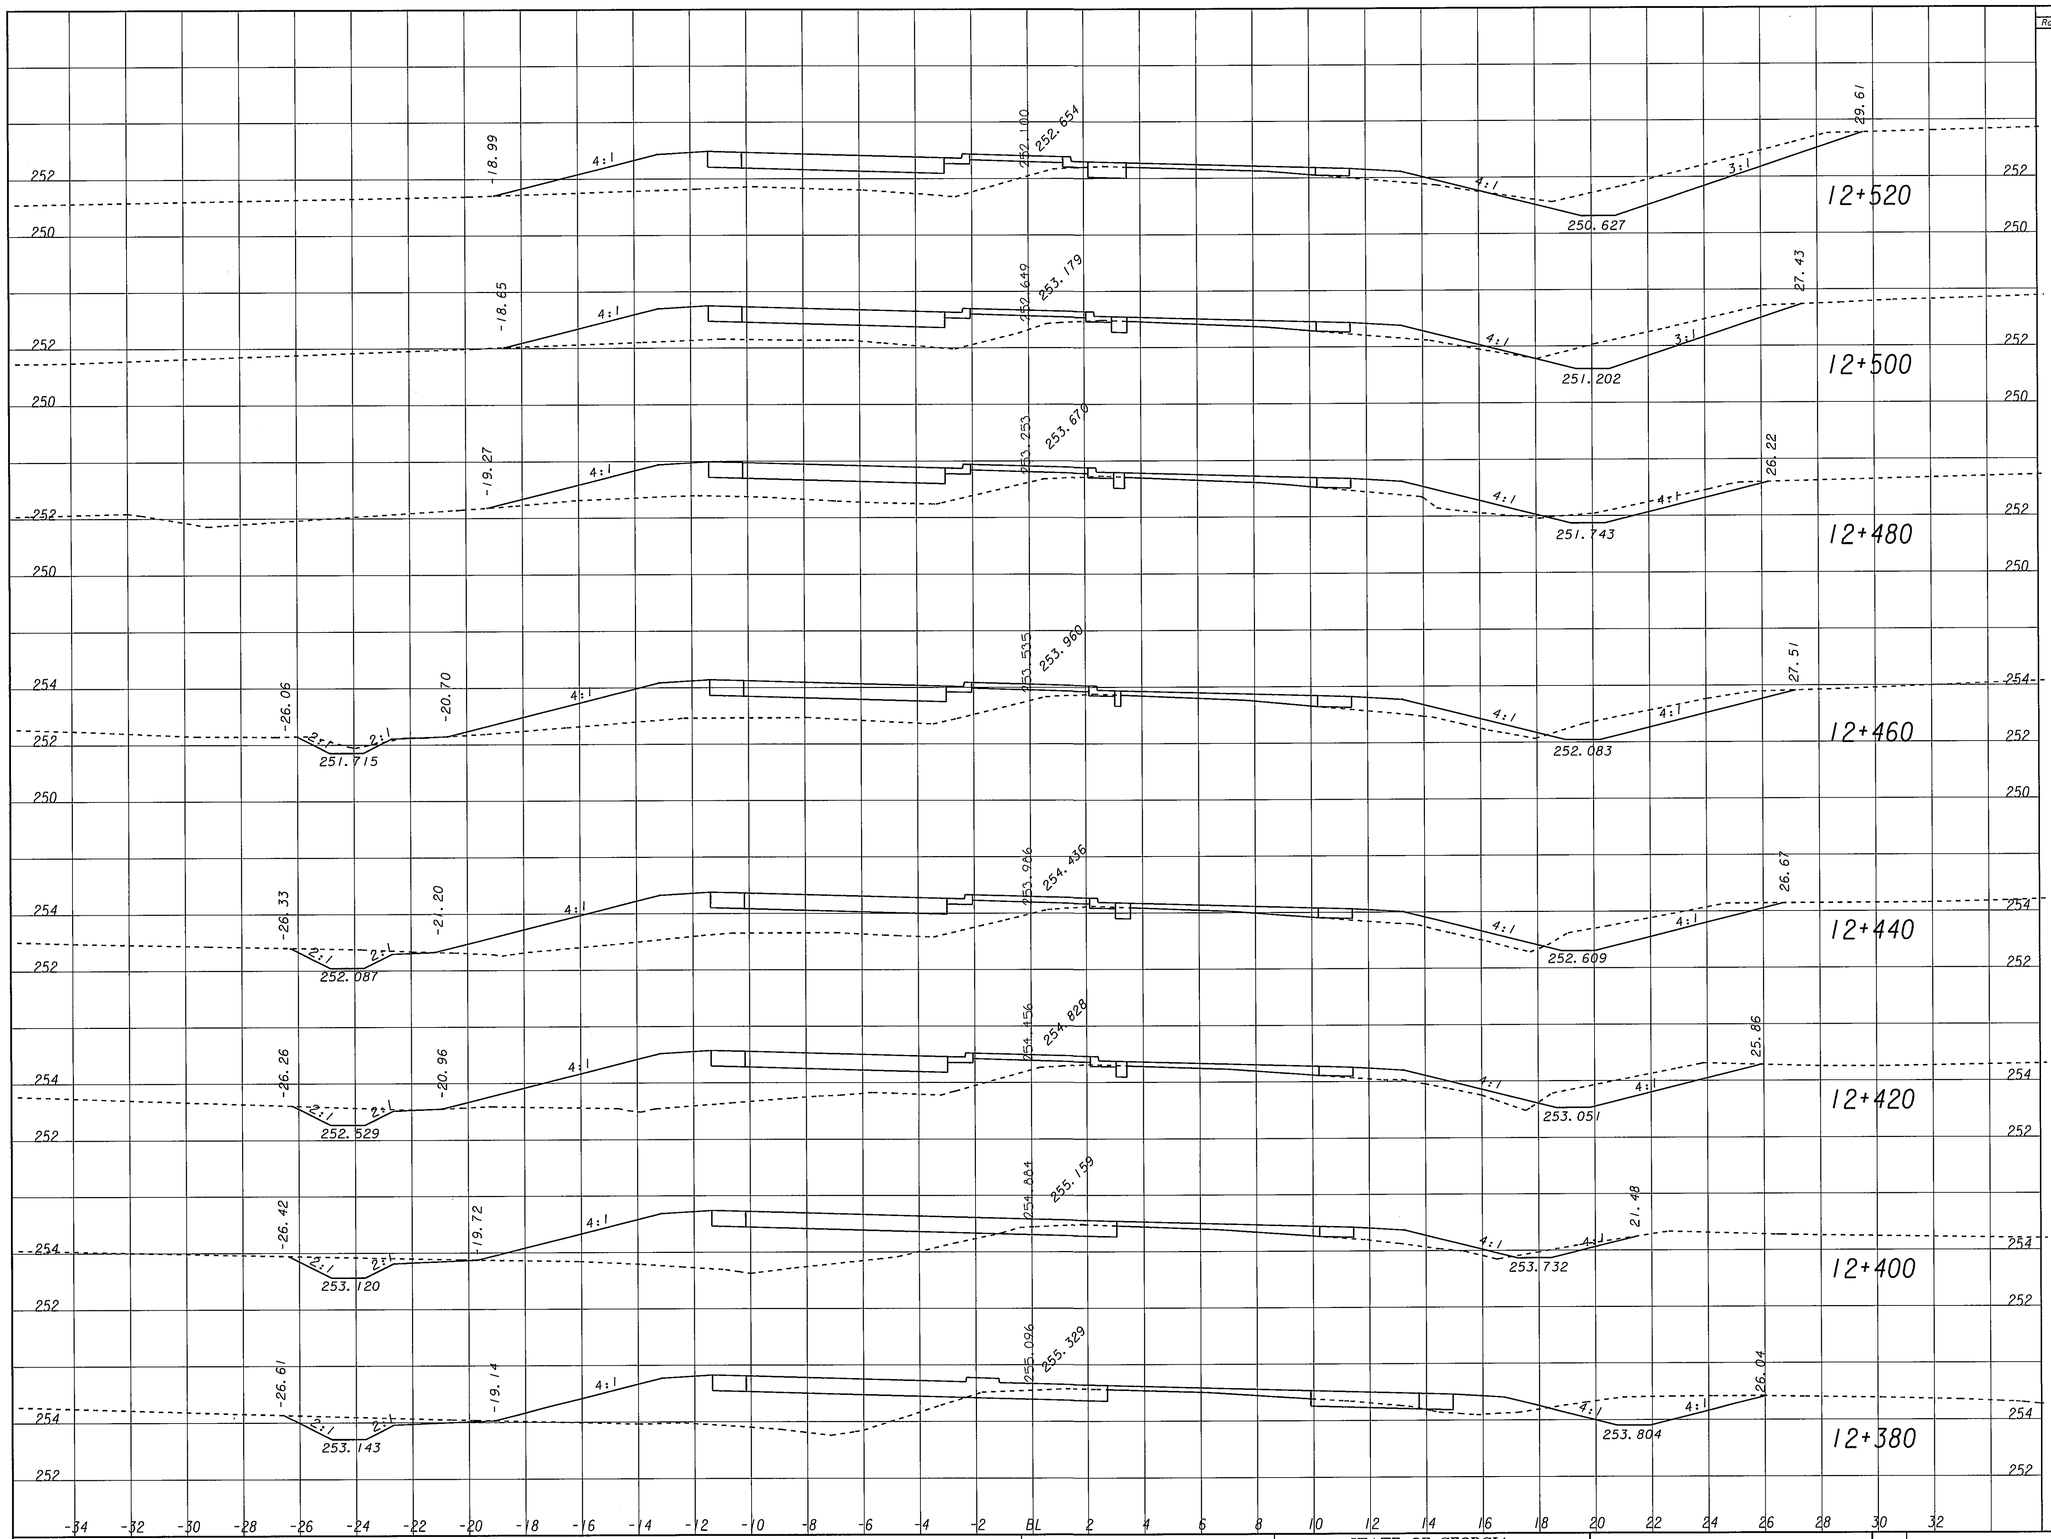


Rdwy. Exc. | F111

STA. 12+380 TO STA. 12+520

SCALE: 1"=100' HORIZ. 1"=10' VERT.

J.B. TRIMBLE, INC.
6445 Powers Ferry Road
Suite 100
Atlanta, GA 30339
www.jbtrimble.com

STATE OF GEORGIA
DEPARTMENT OF TRANSPORTATION
OFFICE OF CONSULTANT DESIGN

CROSS SECTIONS

| STATE | PROJECT NUMBER | SHEET NO. | TOTAL SHEETS |
|---|---|---|---|
| GA. | | 196 | 513 |

6/13/2007 8:47:44 AM \\GDOT-DSN\GOPLOT\OCF\go_klp8000_paper_36x24.pcf mgavins M:\322350FayetteSR74\JBT-Design Files\xsections\XS2-21-06newpanasonicdrivewayO2.prf GO-RD4