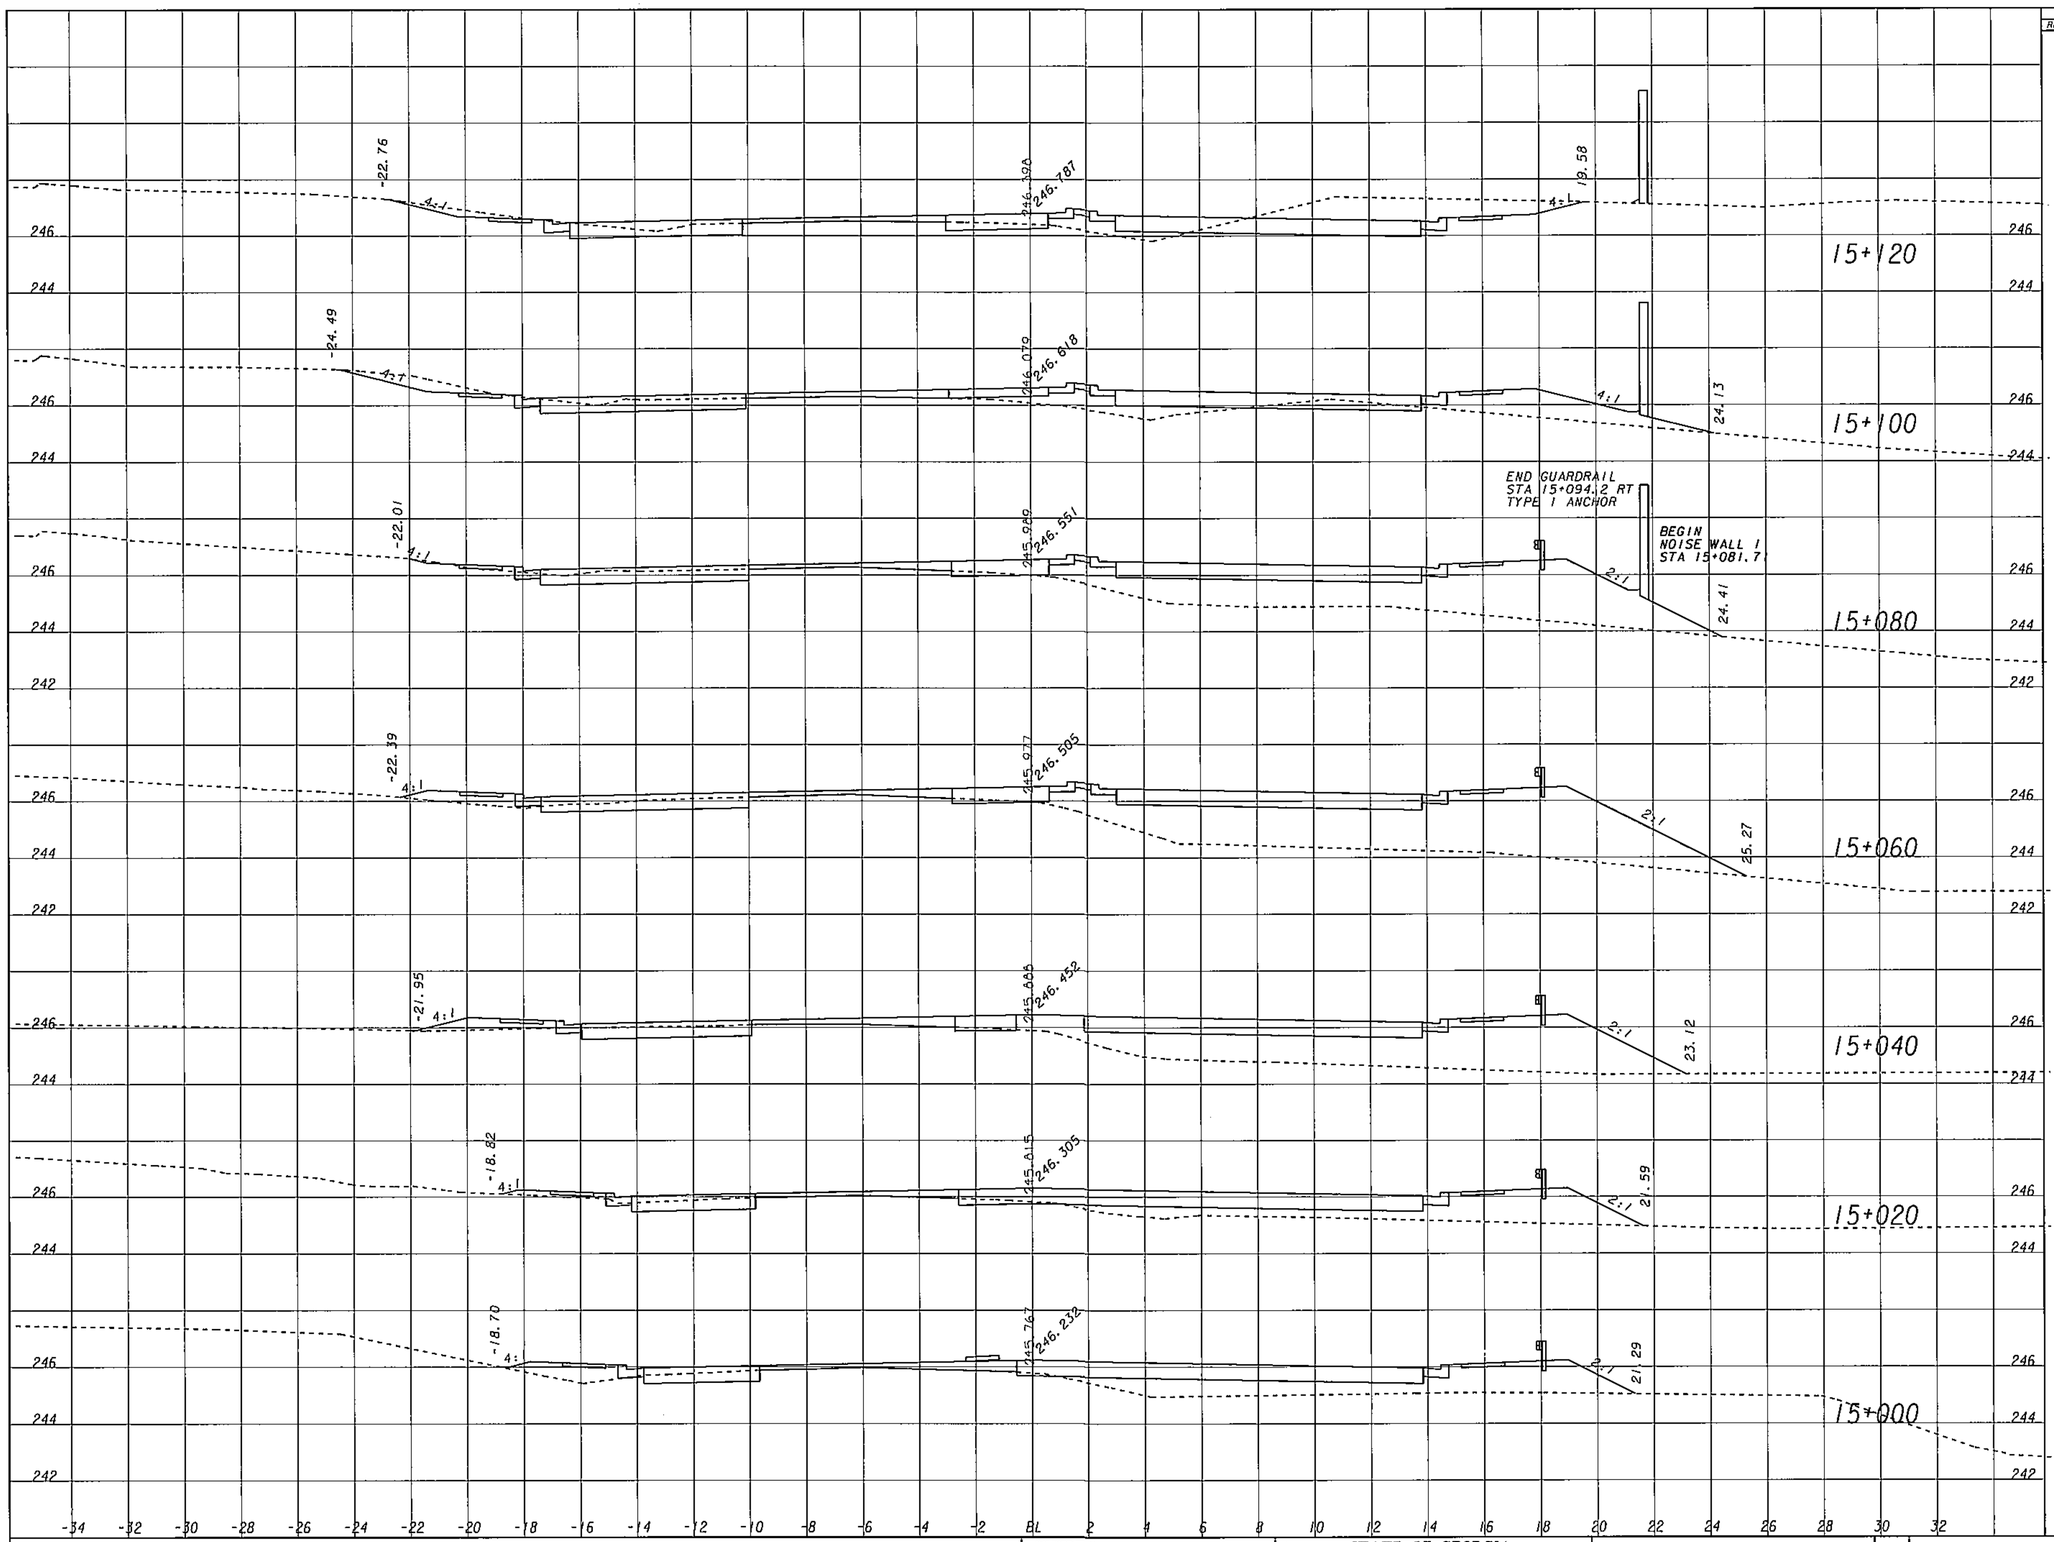

STA. 15+000 TO STA. 15+120 SR 74

M:\322350FayetteSR74\Noise Wall Revision (April 2007)\XS2-21-06rev.dgn 18-May-2007 08:12:13

SCALE : 1"=100 HORIZ.
1"=100 VERT.

J.B. TRIMBLE, INC.
6445 Powers Ferry Road
Suite 100
Atlanta, GA 30339
www.jbtrimble.com

STATE OF GEORGIA
DEPARTMENT OF TRANSPORTATION
OFFICE OF CONSULTANT DESIGN

CROSS SECTIONS
Revised 5-18-07

STATE	PROJECT NUMBER	SHEET NO.	TOTAL SHEETS
GA.	STP-209-1(1)	219	513

5/18/2007 8:12:02 AM \\GDOT-DSN1\GOPLOT\QCF\go_kfp8000_paper_36x24.qcf bquarles M:\322350FayetteSR74\Noise WallRevision (April2007)\XS2-21-06 WALL10.prf GO-RD4