| STATE | PROJECT NUMBER | SHEET NO. | TOTAL SHEETS |
|---|---|---|---|
| GA. | STP-209-1(1) | 262 | 513 |

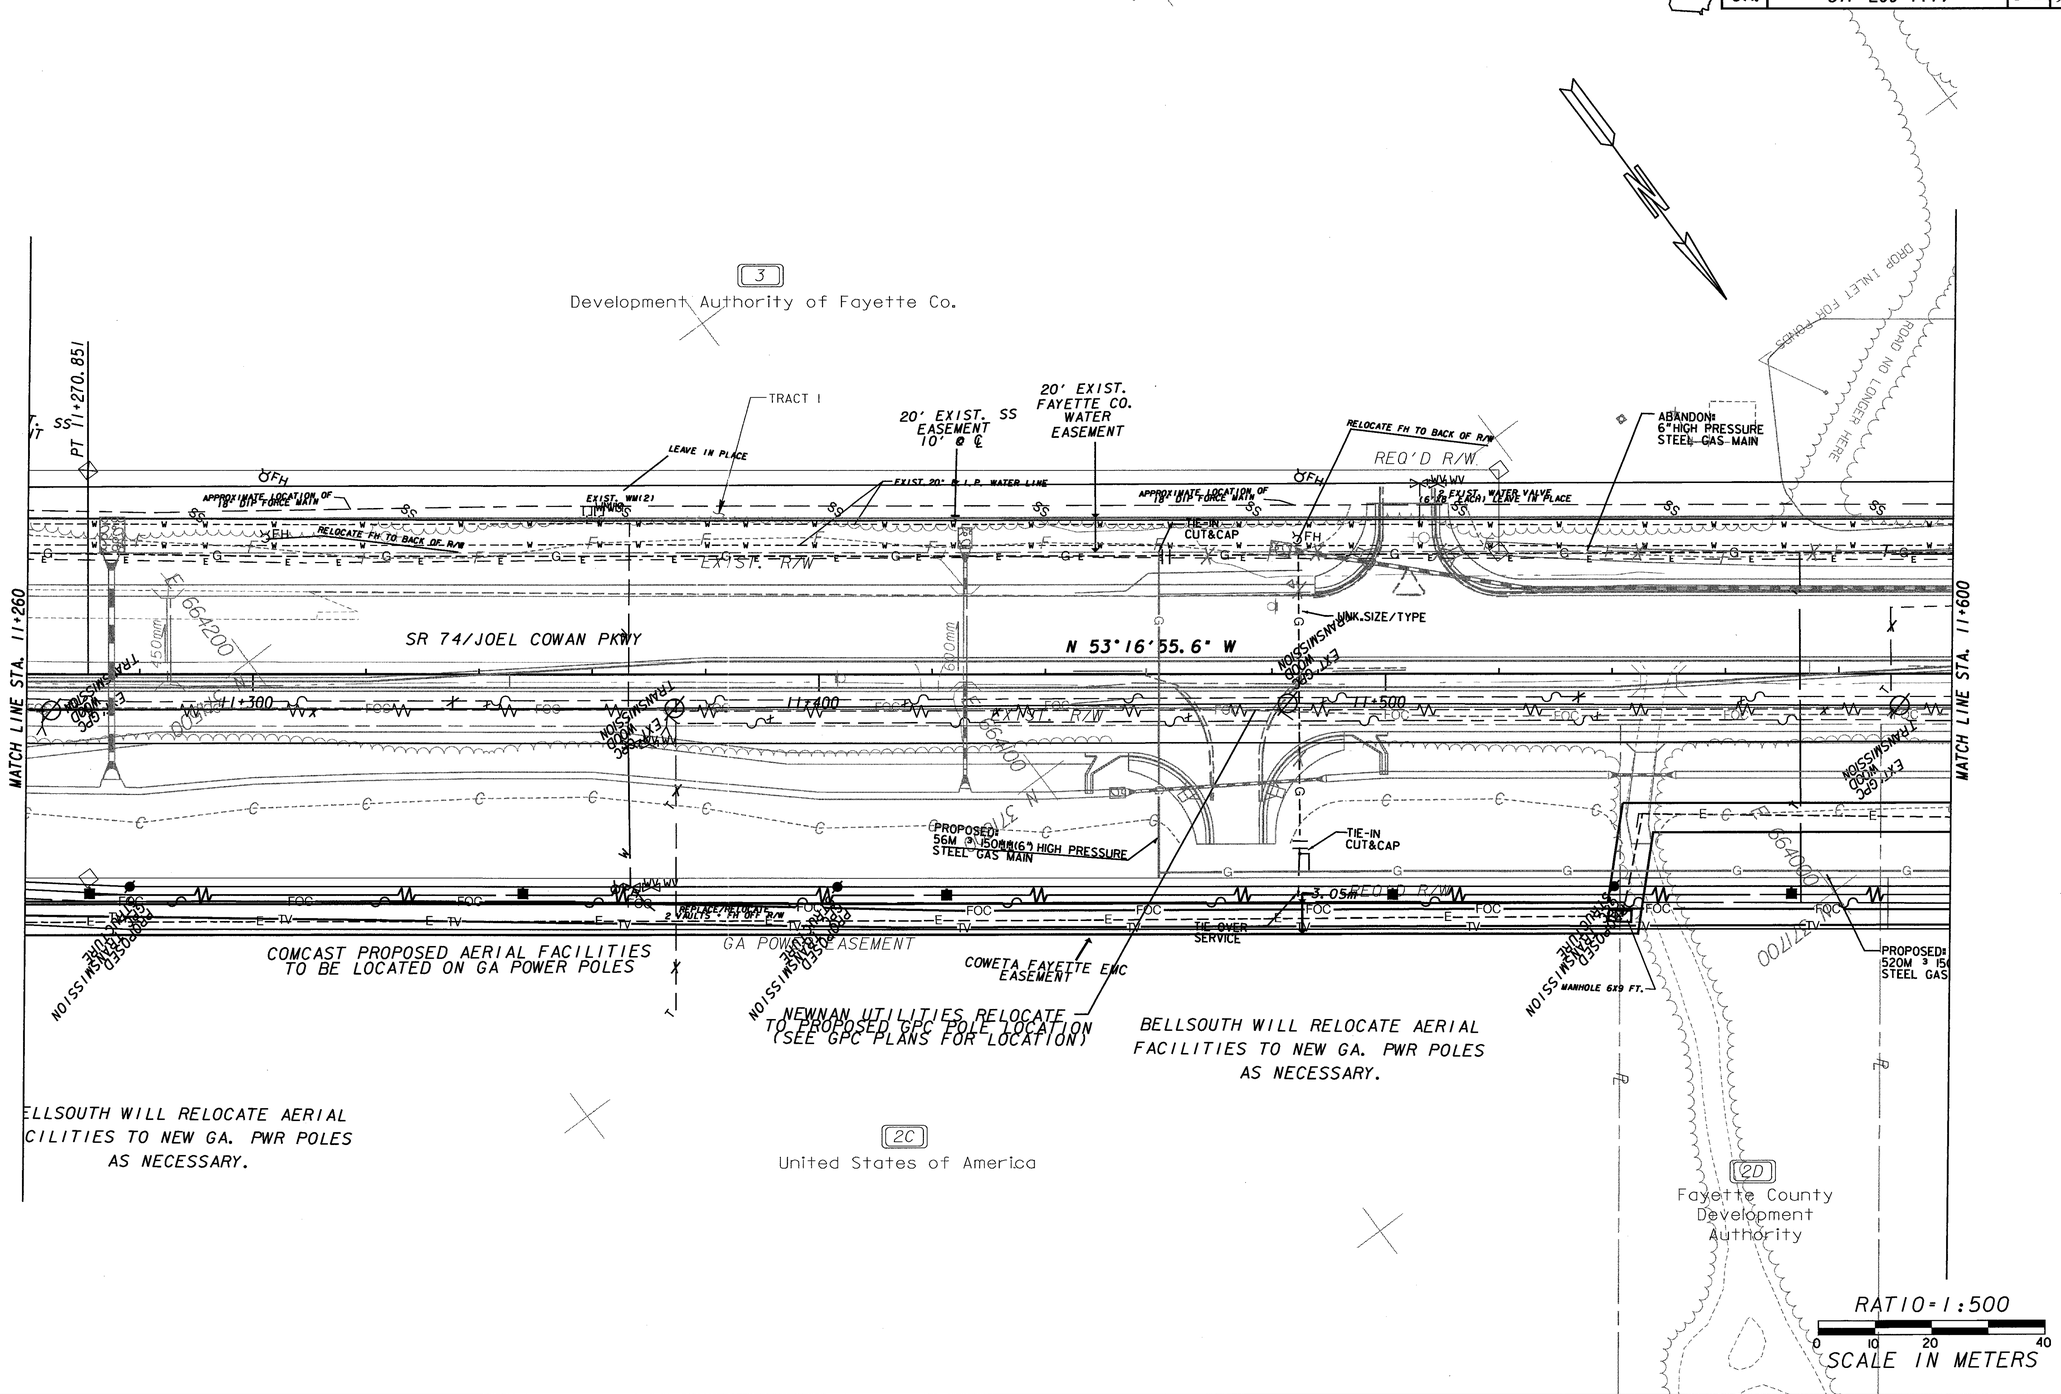


| UTILITY/OWNER | EXISTING | PROPOSED |
|---|---|---|
| TELEPHONE | | |
| BELLSOUTH | | |
| OVERHEAD LINES | | |
| UNDERGROUND CONDUIT | T | T |
| UNDERGROUND FIBER OPTIC | FOC | FOC |
| ELECTRIC POWER | | |
| GA.POWER, EMC, NEWNAN UTILI | | |
| OVERHEAD LINES | | |
| UNDERGROUND CONDUIT | E | E |

| UTILITY/OWNER | EXISTING | PROPOSED |
|---|---|---|
| WATER | | |
| FAYETTE CO. WATER | W | W |
| SEWER | | |
| PEACHTREE CITY | | |
| SANITARY SEWER | S.S. | S.S. |
| SANITARY SEWER FORCE MAIN | S.S.F.M. | S.S.F.M. |
| NATURAL GAS | G | G |

| UTILITY/OWNER | EXISTING | PROPOSED |
|---|---|---|
| CABLE TV | | |
| OVERHEAD LINES | TV | TV |
| UNDERGROUND CONDUIT | UTV | UTV |

GEORGIA
DEPARTMENT OF TRANSPORTATION
# UTILITY PLAN
PROJECT STP-209-1(1)
COUNTY FAYETTE
DATE SH 3 OF 25

...\TO 15 SR 74\dgn\32350003.dgn 5/11/2006 11:34:53 AM