STATE	PROJECT NUMBER	SHEET NO.	TOTAL SHEETS
GA.	STP-209-1(1)	297	513

REVISION DATES

Metric

VOID

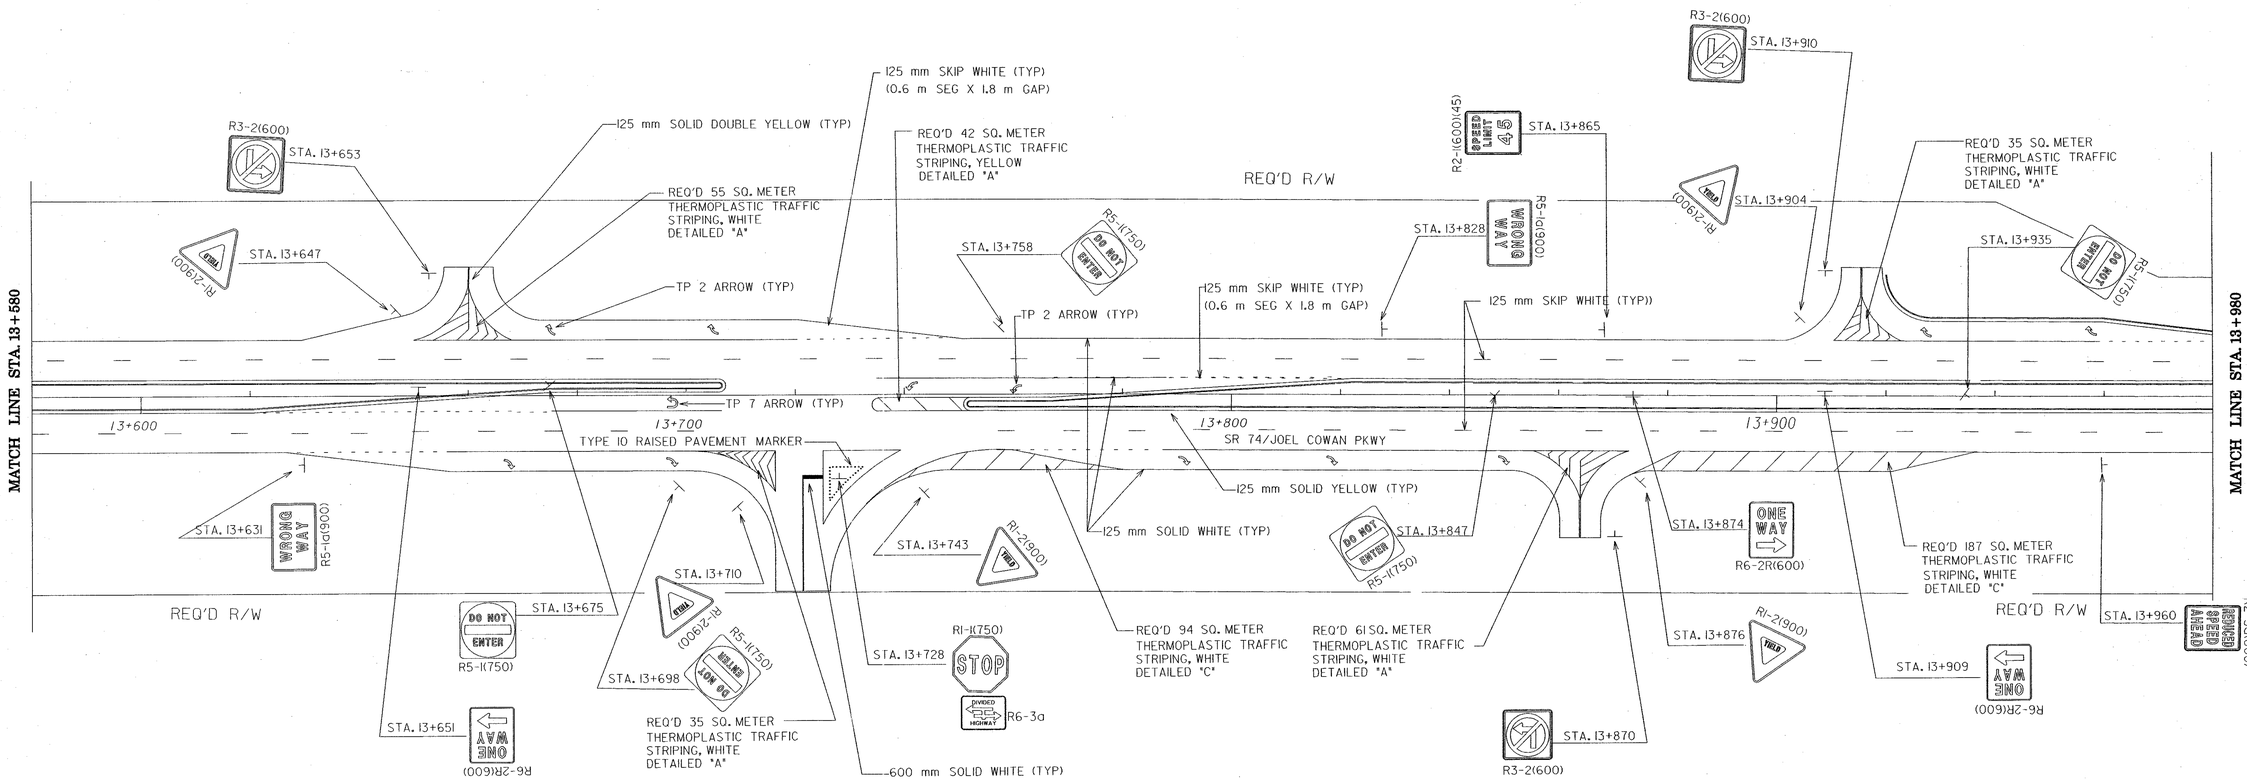

RATIO = 1:500

0 10 20 40

SCALE IN METERS

STATE OF GEORGIA
DEPARTMENT OF TRANSPORTATION
OFFICE OF TRAFFIC OPERATIONS

S.R. 74
SIGNING AND MARKING PLANS
STA. 13+580 TO STA. 13+980

DRAWING No.
SM-9