STATE	PROJECT NUMBER	SHEET NO.	TOTAL SHEETS
GA.	STP-209-1(1)	298	513

REVISION DATES

USE ON CONSTRUCTION

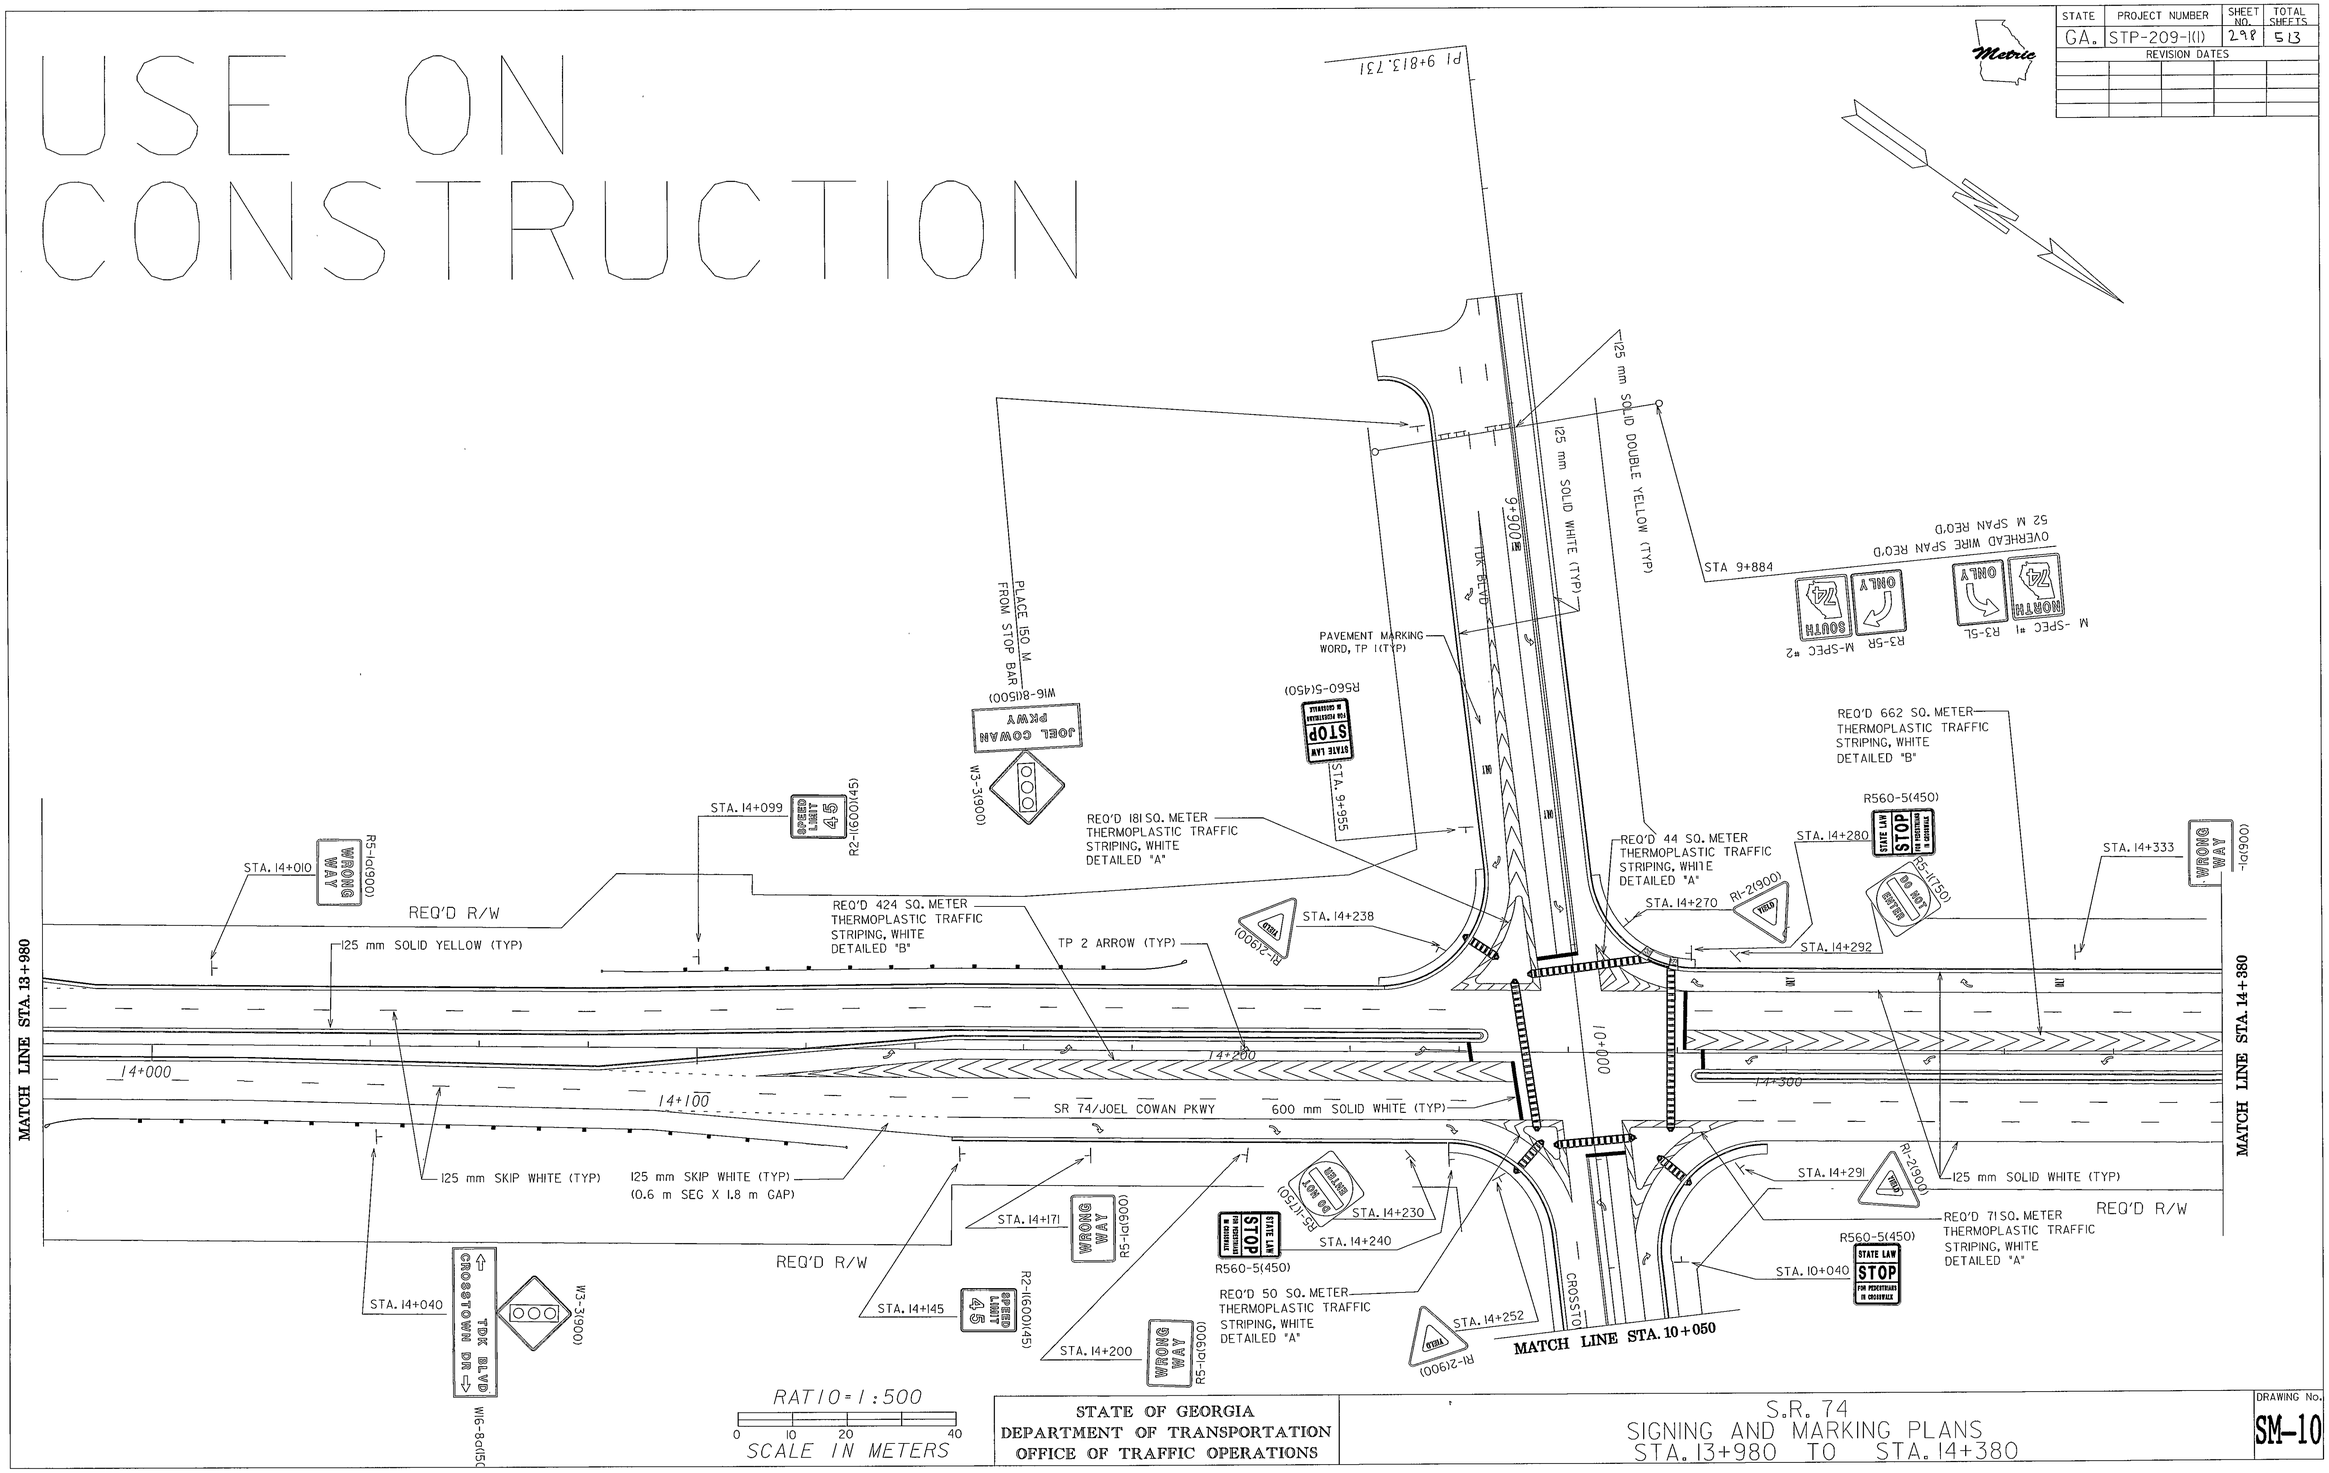

STATE OF GEORGIA
DEPARTMENT OF TRANSPORTATION
OFFICE OF TRAFFIC OPERATIONS

S.R. 74
SIGNING AND MARKING PLANS
STA. 13+980 TO STA. 14+380

DRAWING No.
SM-10

\\NEW 3223501\3223501s10.dgn 12/12/2006 1:30:10 PM