STATE	PROJECT NUMBER	SHEET NO.	TOTAL SHEETS
GA.	STP-209-1(1)	303	513

REVISION DATES

USE ON CONSTRUCTION

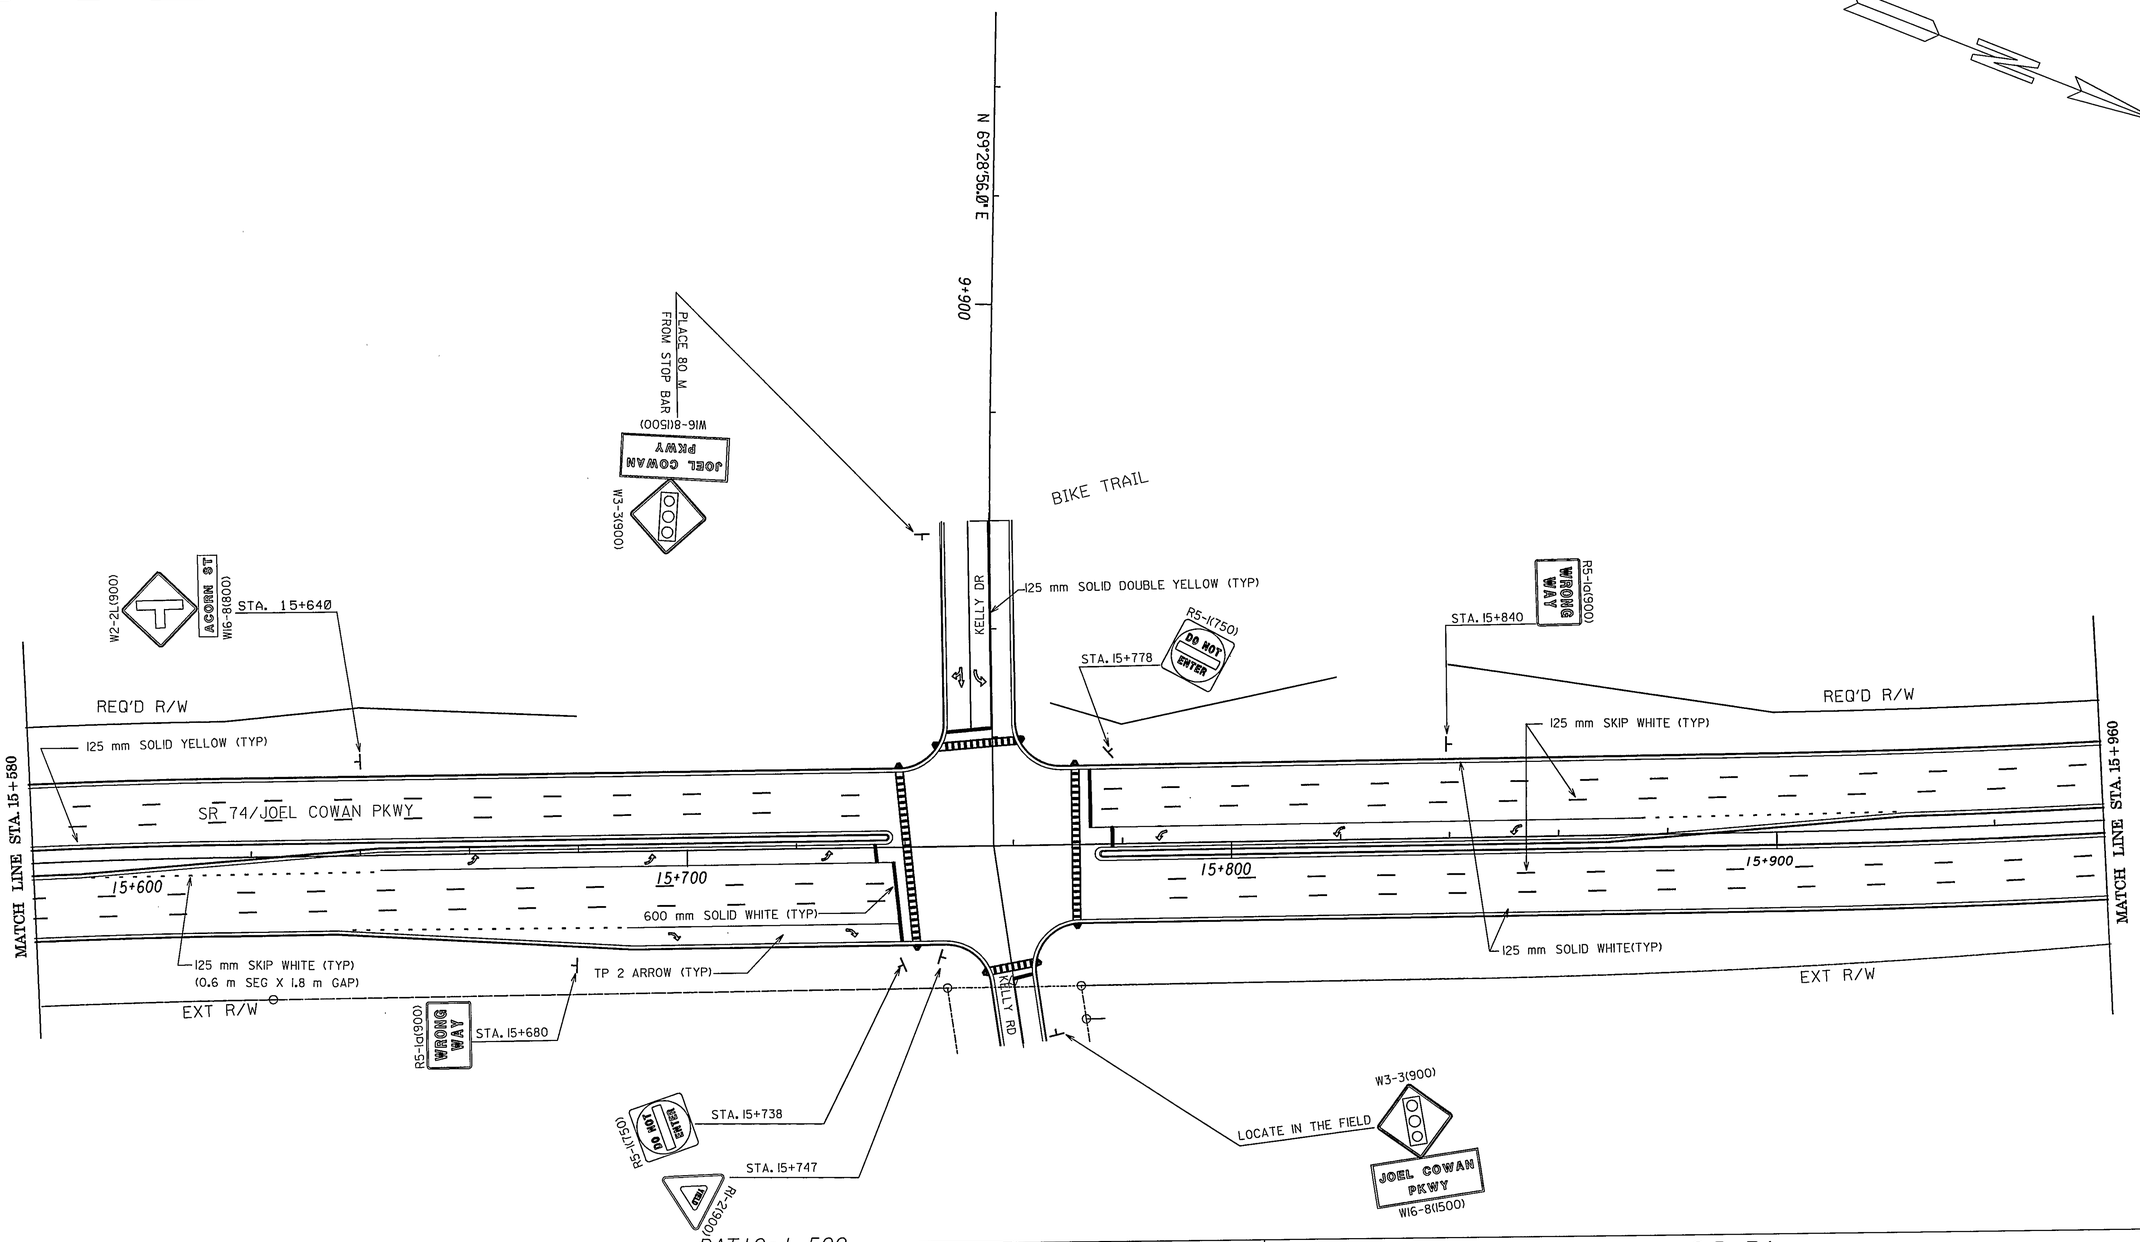

STATE OF GEORGIA
DEPARTMENT OF TRANSPORTATION
OFFICE OF TRAFFIC OPERATIONS

S.R. 74
SIGNING AND MARKING PLANS
STA. 15+580 TO STA. 15+960

DRAWING No.
SM-15