STATE	PROJECT NUMBER	SHEET NO.	TOTAL SHEETS
GA.	STP-209-1(1)	306	513

REVISION DATES

USE ON CONSTRUCTION

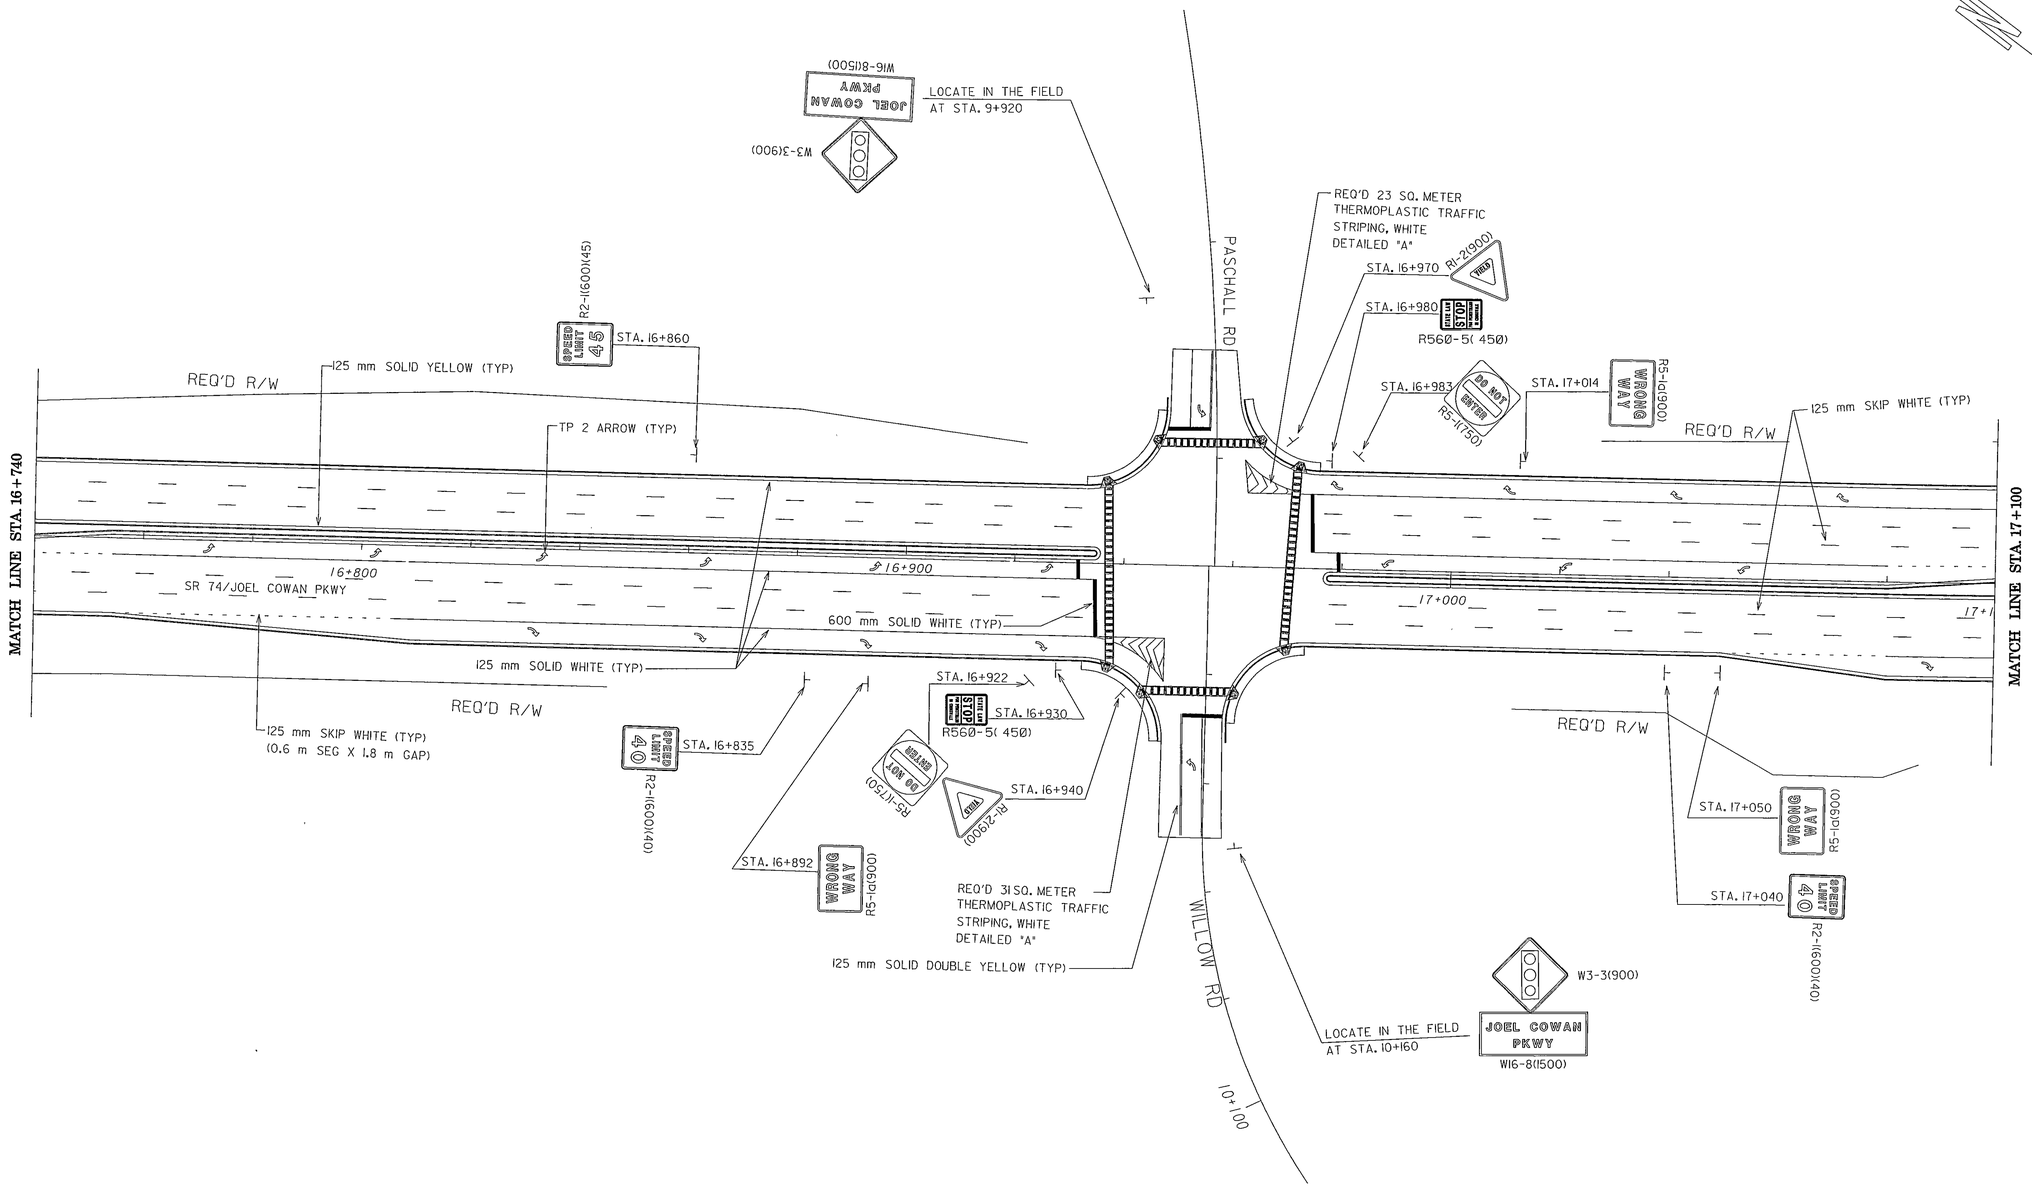

RATIO = 1:500

0 10 20 40

SCALE IN METERS

STATE OF GEORGIA
DEPARTMENT OF TRANSPORTATION
OFFICE OF TRAFFIC OPERATIONS

S.R. 74
SIGNING AND MARKING PLANS
STA. 16+740 TO STA. 17+100

DRAWING No.
SM-18

\NEW SCESIGN\GA209SM18.dgn 12/14/2006 6:13:32 AM