STATE	PROJECT NUMBER	SHEET NO.	TOTAL SHEETS
GA.	STP-209-1(1)	359	513

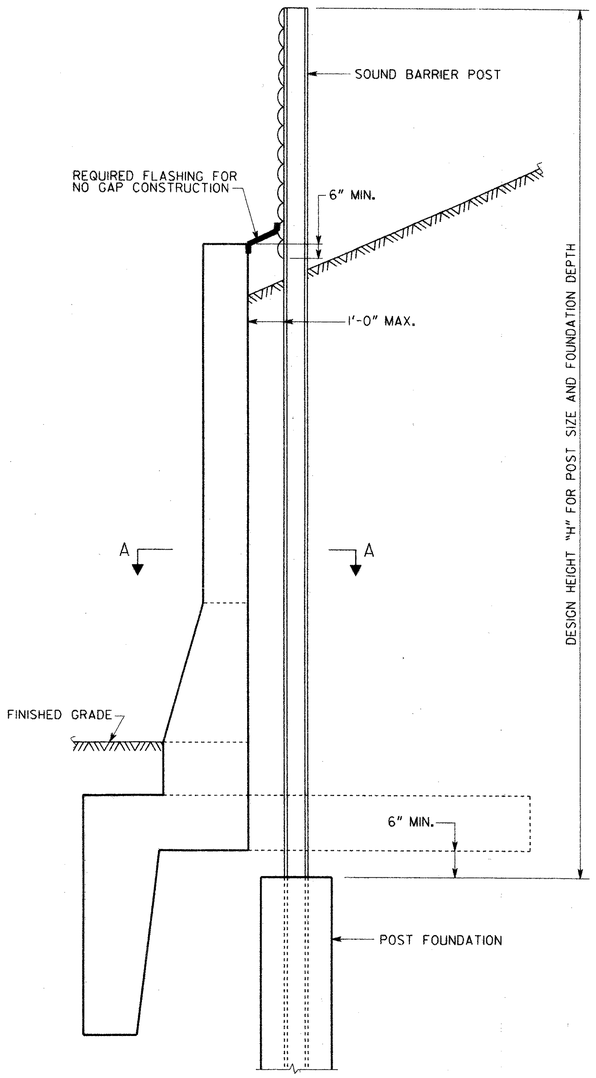

DETAIL FOR GROUND MOUNTED SOUND BARRIER
(FOR USE WITH TYPE 6, 6A, 6SA, 6B, 6SB, 6C OR 6SC CONCRETE SIDE BARRIER)

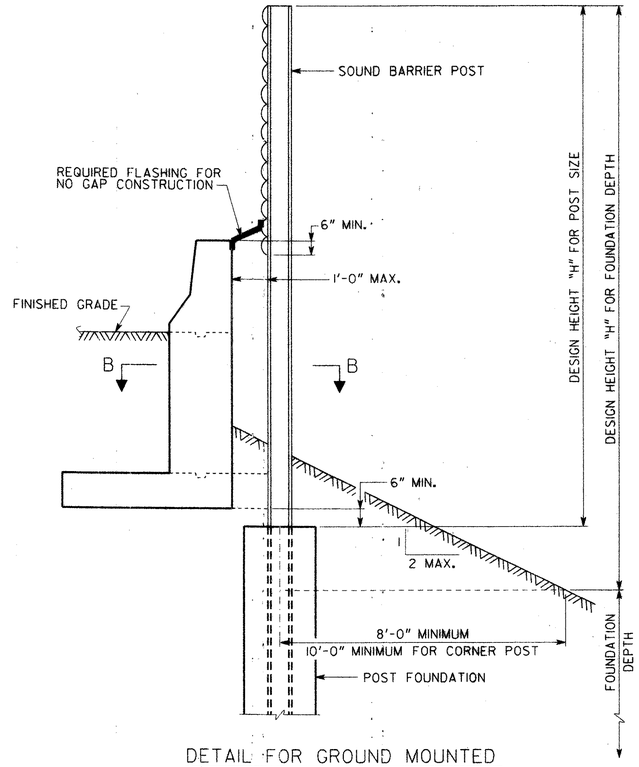

DETAIL FOR GROUND MOUNTED SOUND BARRIER
(FOR USE WITH TYPE 2, 2A, 2B OR 2C CONCRETE SIDE BARRIER)

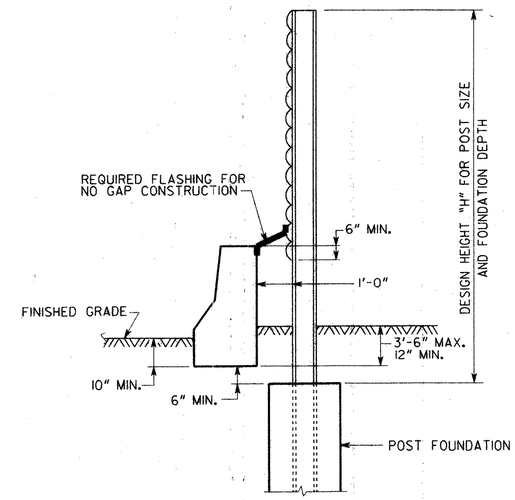

DETAIL FOR GROUND MOUNTED SOUND BARRIER
(FOR USE WITH TYPE 7R CONCRETE SIDE BARRIER)

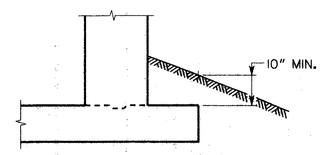

FOOTING DETAIL FOR SIDE BARRIER
(FOR USE WITH TYPE 2, 2A, 2B OR 2C CONCRETE SIDE BARRIER)

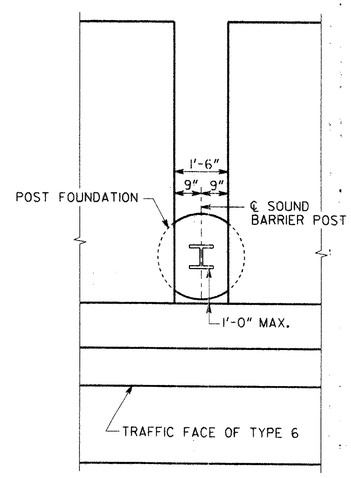

SECTION A-A

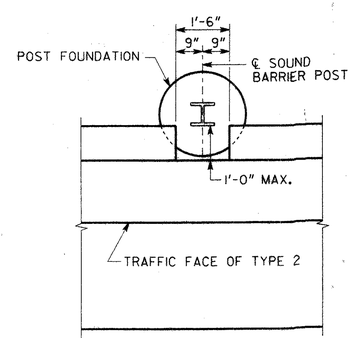

SECTION B-B

NOTE:
CONSTRUCTION OR EXPANSION JOINTS IN THE TYPE 2 AND TYPE 6 BARRIER SHALL BE LOCATED A MINIMUM OF 3'-0" FROM A BLOCK-OUT.

NOTE: TYPE 2 AND TYPE 7R BARRIER SHOWN. DETAILS ALSO APPLY TO BARRIER TYPE 2S AND 7RS.

GEORGIA
DEPARTMENT OF TRANSPORTATION
PRECONSTRUCTION DIVISION-OFFICE OF BRIDGE DESIGN

SOUND BARRIER

DETAILS AT CONCRETE SIDE BARRIERS

SCALE: 1/2" = 1'-0" (UNLESS NOTED) MAY 2004

DATE	REVISIONS	BY

WALL SHEET 3 OF 3

DESIGNED JPT/DLC	CHECKED SWW	REVIEWED JPT/MCD
DRAWN WMC	DESIGN. GROUP SWW	APPROVED PVL

SOUNDBARRIER.DGN